
ALTAIR MK1 102 LOUVRE IN COMPONENT FORM WITH STRONGHOLD CLIPS

Standard Heights

80mm Restricted Opening

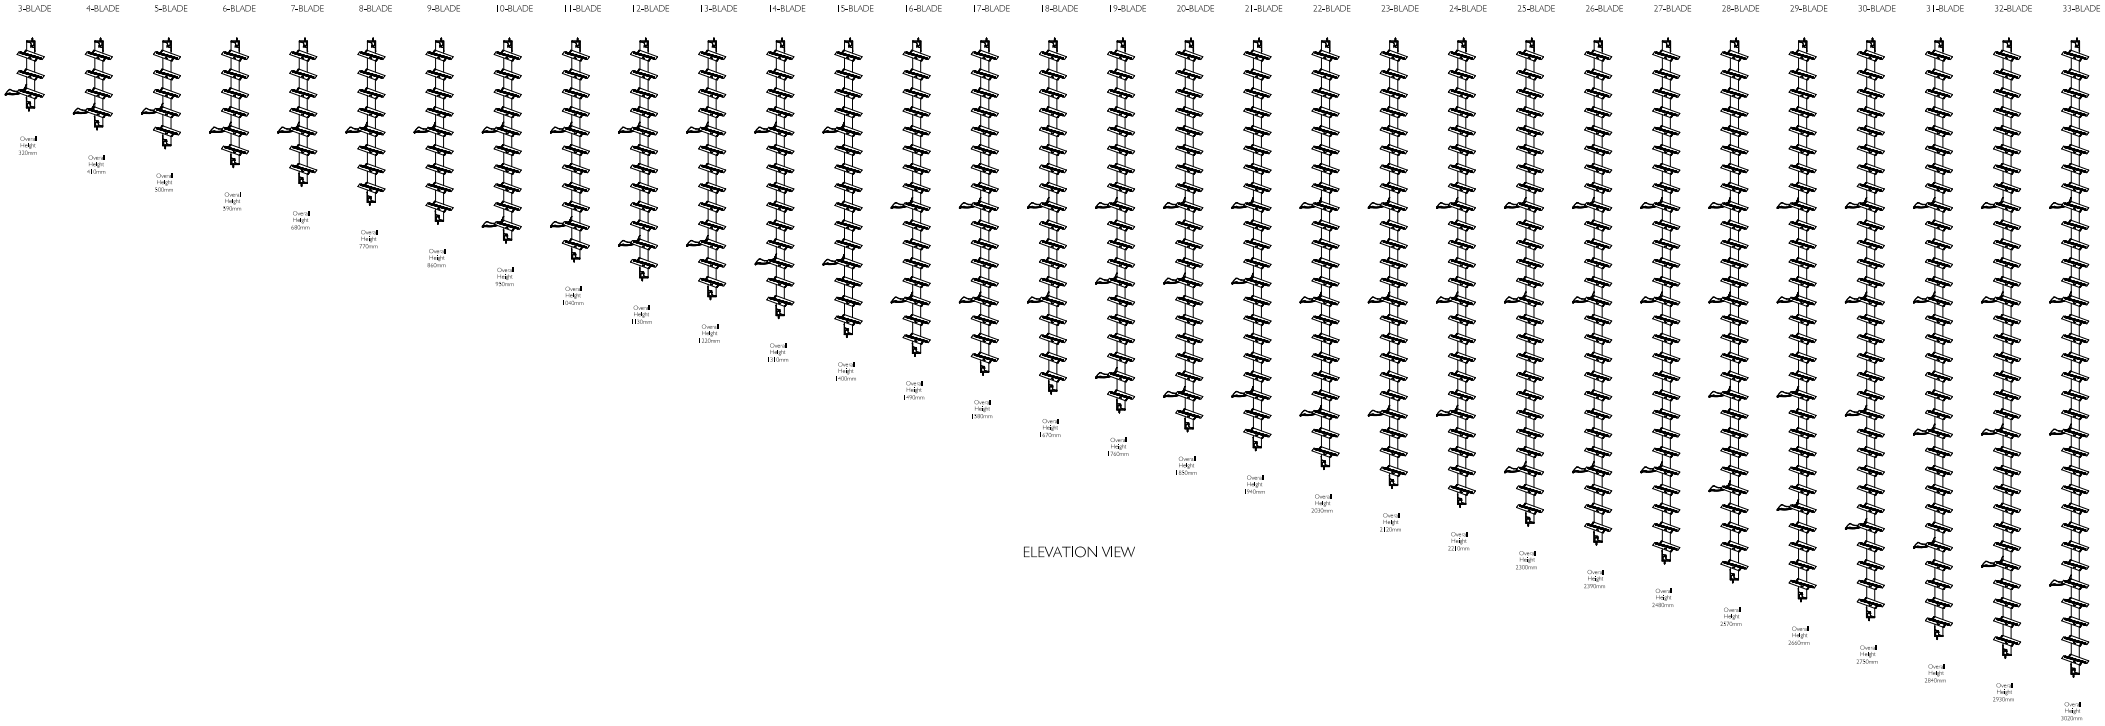

ELEVATION VIEW

Proprietary and confidential

The information contained in this drawing is the sole property of Breezway Australia. Any reproduction in part or as a whole, without the written permission of Breezway Australia is prohibited.

Rev	Description	Approved By	Approved Date
A	First Issue	D.F	23.10.20

Title: Altair MK1 102 Component Form with SH Clips Standard Heights 80mm Restricted Opening

Drawn by: D.F | Date: 23/10/2020 | Scale: NTS

breezway®

35 Cambridge Street, Cooparoo QLD 4151, ABN 24 081 897 823

Sheet 1 of 5 | Revision A

Material:

Finish:


SAP Mat No:

Dwg No:

ALTAIR MK1 102 LOUVRE IN COMPONENT FORM WITH STRONGHOLD CLIPS

Off-Standard Heights

80mm Restricted Opening

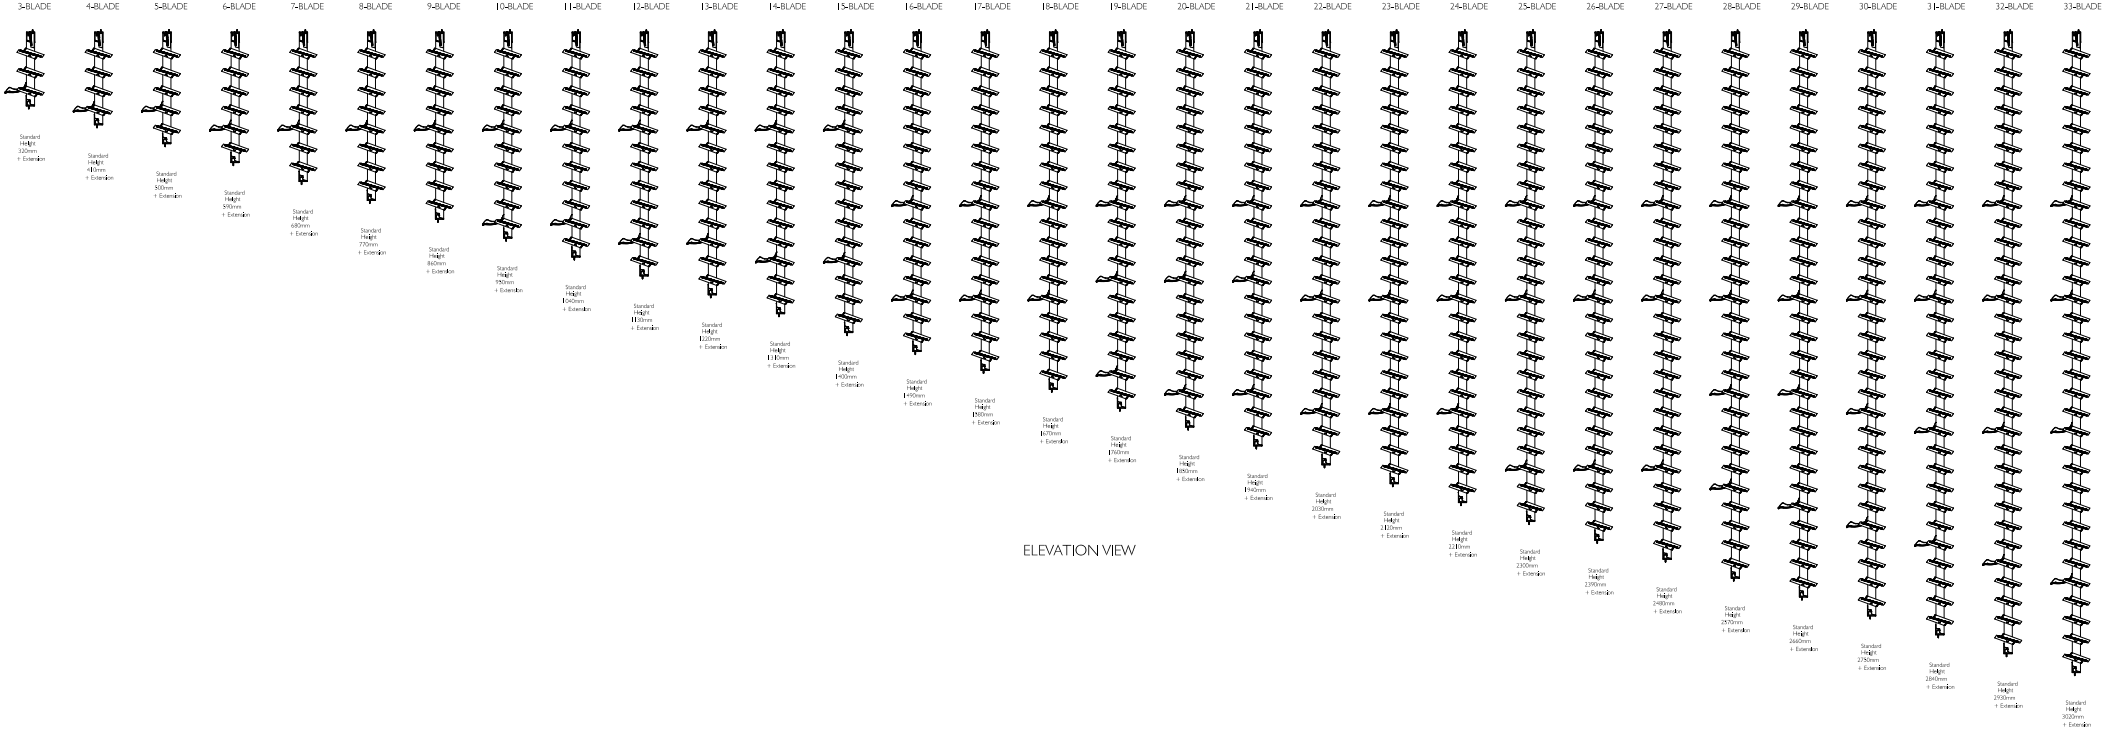

ELEVATION VIEW

Proprietary and confidential

The information contained in this drawing is the sole property of Breezway Australia. Any reproduction in part or as a whole, without the written permission of Breezway Australia is prohibited.

Rev	Description	Approved By	Approved Date
A	First Issue	D.F	23.10.20

Title: Altair MK1 102 Component Form with SH Clips Off-Standard Heights 80mm Restricted Opening

Drawn by: D.F | Date: 23/10/2020 | Scale: NTS

breezway®

35 Cambridge Street, Cooparoo QLD 4151, ABN 24 081 897 823

Sheet 2 of 5 | Revision A

Material:

Finish:


SAP Mat No:

Dwg No:

ALTAIR MK1 102 LOUVRE IN COMPONENT FORM WITH STRONGHOLD CLIPS

Standard Heights

80mm Restricted Opening

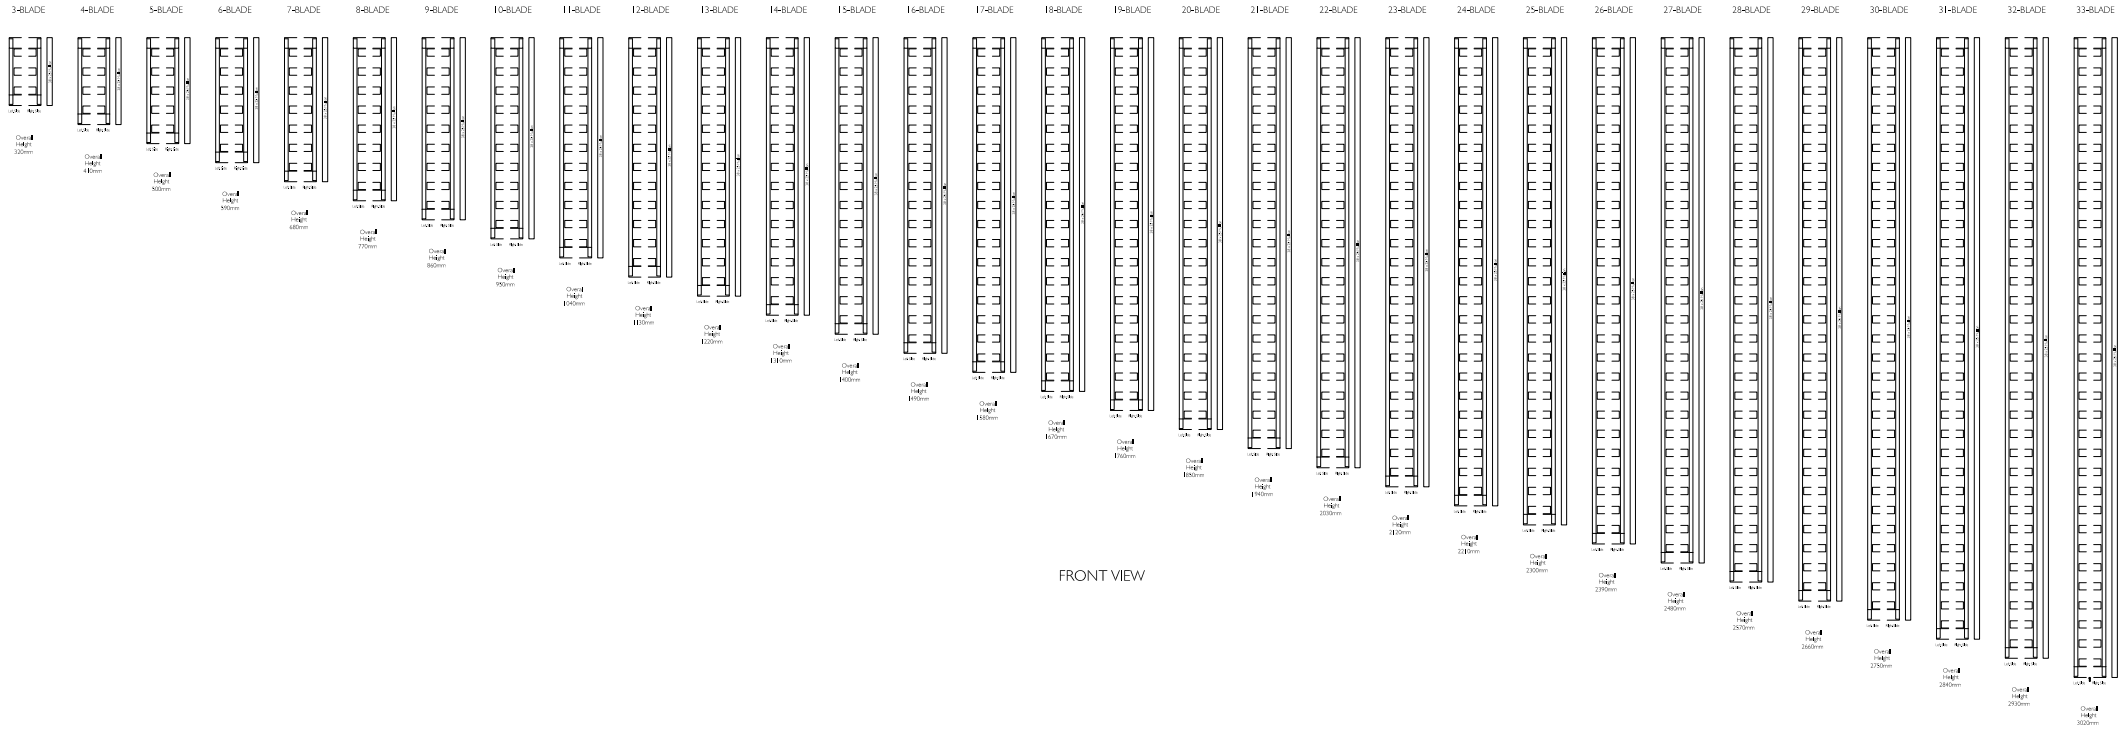

FRONT VIEW

Proprietary and confidential

The information contained in this drawing is the sole property of Breezway Australia. Any reproduction in part or as a whole, without the written permission of Breezway Australia is prohibited.

Rev	Description	Approved By	Approved Date
A	First Issue	D.F	23.10.20

Title: Altair MK1 102 Component Form with SH Clips
Standard Heights
80mm Restricted Opening

breezway®
35 Cambridge Street, Cooparoo QLD 4151, ABN 24 081 897 823

Material:

Finish:


SAP Mat No:

Dwg No:

Drawn by: D.F | Date: 23/10/2020 | Scale: NTS | Sheet 3 of 5 | Revision A

ALTAIR MKI 102 LOUVRE COMPONENT FORM
With 80mm Restricted Opening

ALTAIR MKI 102 LOUVRE COMPONENT FORM
With 80mm Restricted Opening

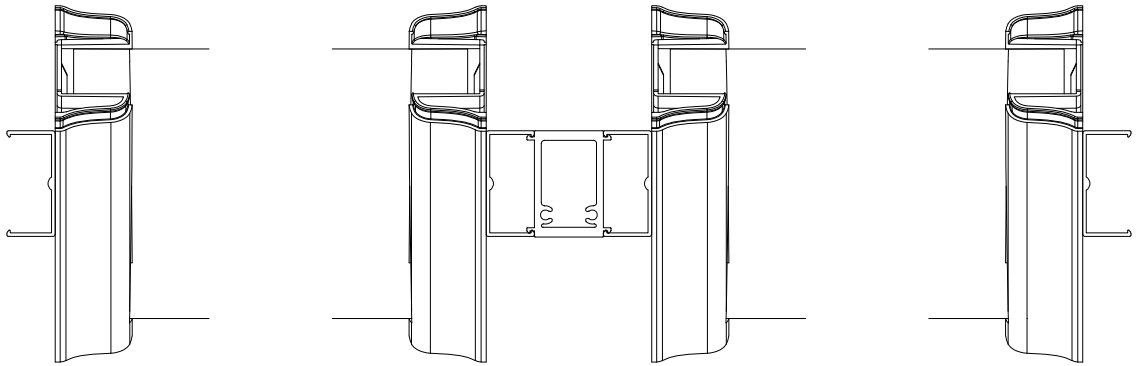

Altair Component Form with 38 x 25 Mullion

Refer to Breezway Product Performance Warranty for mullion wind ratings.

PLAN VIEW

Proprietary and confidential

The information contained in this drawing is the sole property of Breezway Australia. Any reproduction in part or as a whole, without the written permission of Breezway Australia is prohibited.

Rev	Description	Approved By	Approved Date
A	First Issue	D.F	23.10.20

Title: Altair MK1 102 Component Form with SH Clips 80mm Restricted Opening

breezway

35 Cambridge Street, Cooparoo QLD 4151, ABN 24 081 897 823

Material:

Finish:

SAP Mat No:

Dwg No:

Drawn by: D.F | Date: 23/10/2020 | Scale: NTS | Sheet 4 of 5 | Revision A

Specification

The louvre window shall be Altair MK1 102mm Louvres and weatherstrip, with Altair 38x25 mullion (as applicable) by Breezway – as certified by the Australian Window Association.
Fabricated to perform in **(Insert applicable N or C rating)** Zone to comply with **AS2047**.

Proprietary and confidential

The information contained in this drawing is the sole property of Breezway Australia. Any reproduction in part or as a whole, without the written permission of Breezway Australia is prohibited.

Rev	Description	Approved By	Approved Date
A	First Issue	D.F	23.10.20

Title: Altair MK1 102 Component Form with SH Clips 80mm Restricted Opening

breezway®
35 Cambridge Street, Cooparoo QLD 4151, ABN 24 081 897 823

Material:

Finish:

SAP Mat No:

Dwg No:

Drawn by: D.F | Date: 23/10/2020 | Scale: NTS | Sheet 5 of 5 | Revision A