
ALTAIR MKI 102 POWERLOUVRE IN COMPONENT FORM WITH STRONGHOLD CLIPS

Standard Heights

80mm Restricted Opening

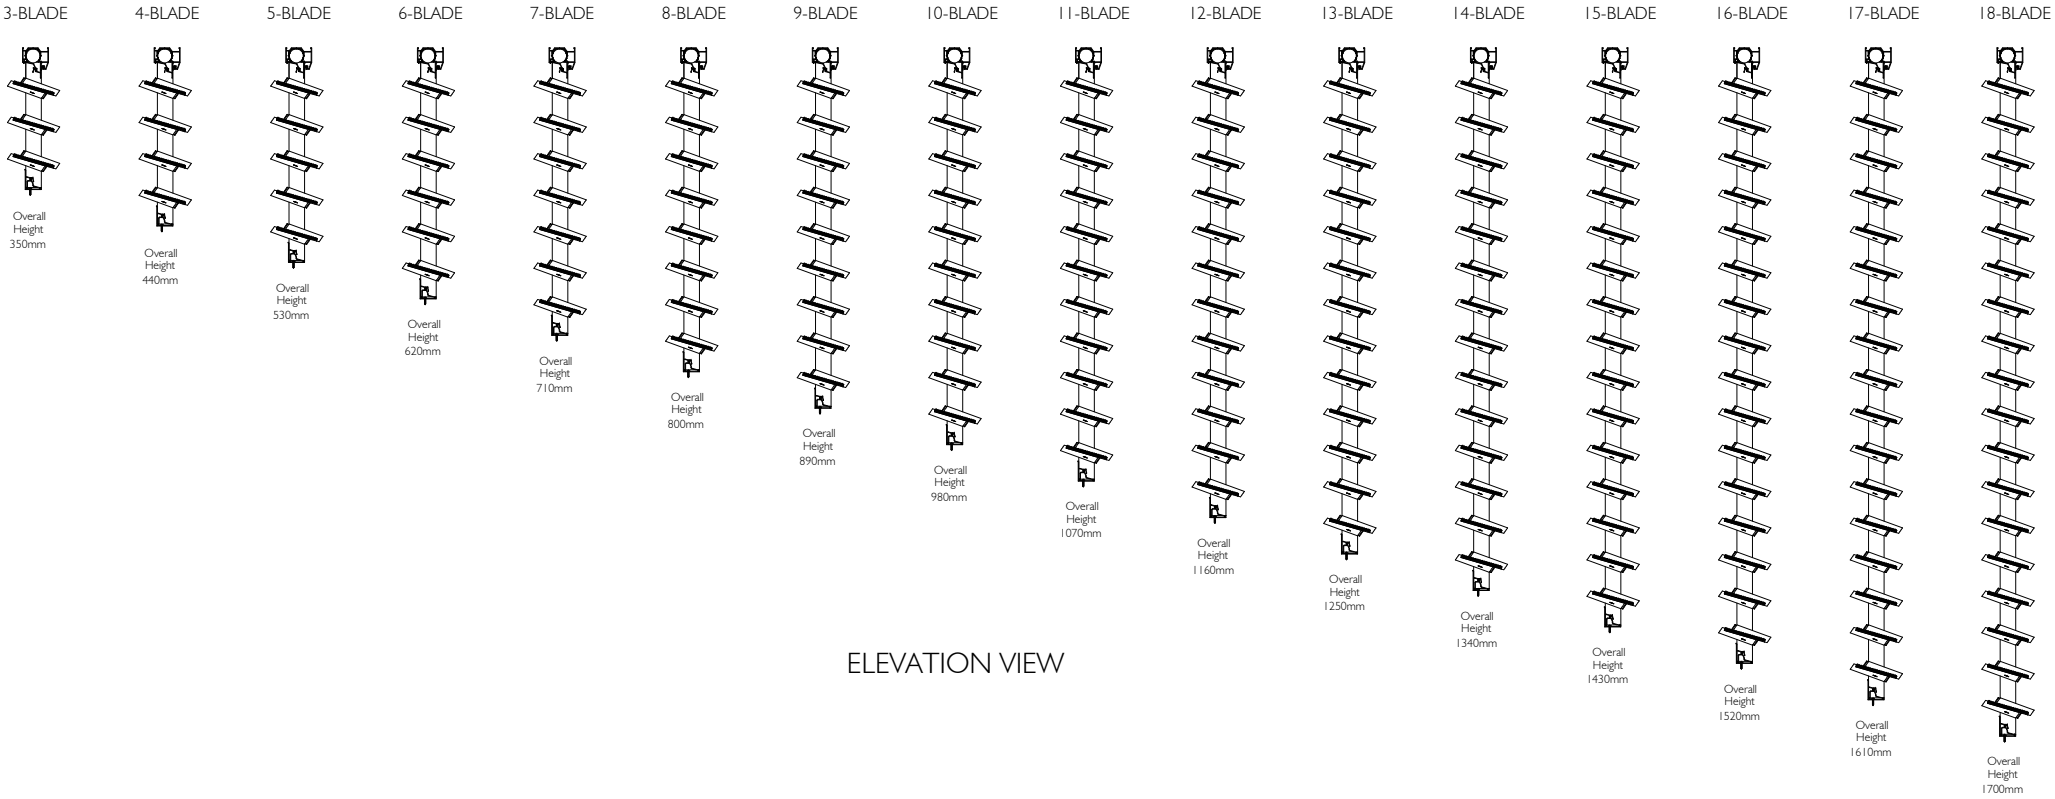

ELEVATION VIEW

Proprietary and confidential

The information contained in this drawing is the sole property of Breezway Australia. Any reproduction in part or as a whole, without the written permission of Breezway Australia is prohibited.

Rev	Description	Approved By	Approved Date
A	First Issue	D.F	26.10.20

Title: Altair MK1 102 Powerlouvre with SH Clips in Component Form
Standard Heights
80mm Restricted Opening

breezway
35 Cambridge Street, Cooparoo QLD 4151, ABN 24 081 897 823


Material:
Finish:
SAP Mat No:
Dwg No:

Drawn by: D.F | Date: 26/10/2020 | Scale: NTS | Sheet 1 of 5 | Revision A

ALTAIR MKI 102 POWERLOUVRE IN COMPONENT FORM WITH STRONGHOLD CLIPS

Off-Standard Heights

80mm Restricted Opening

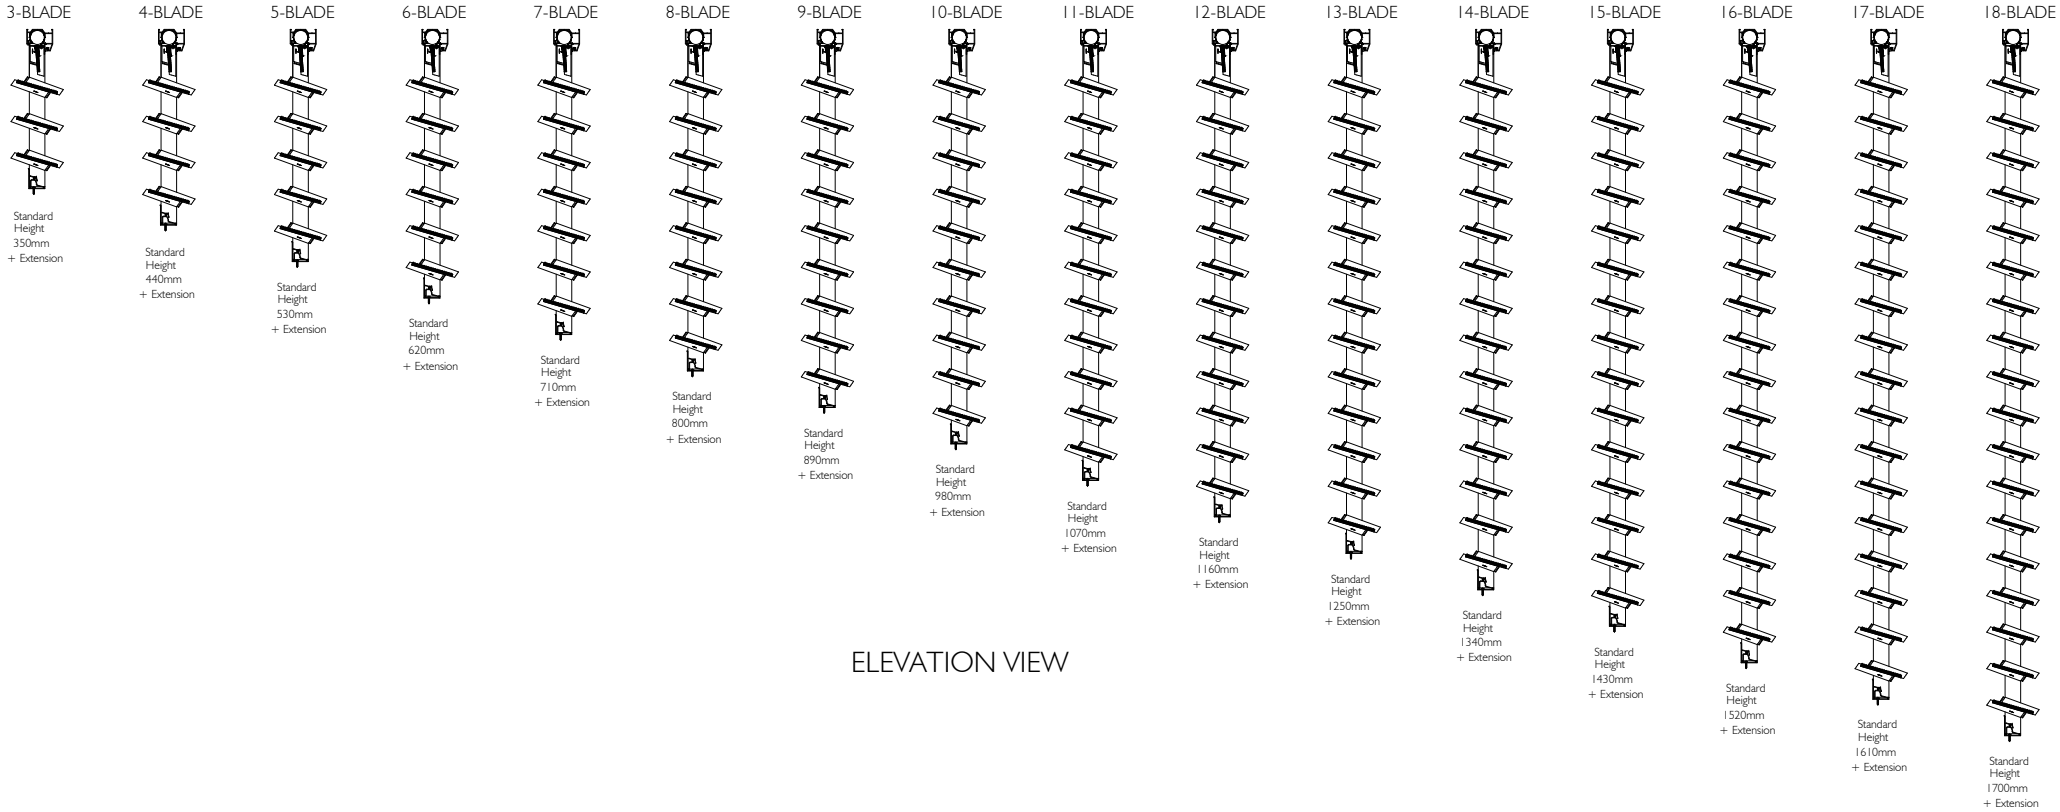

ELEVATION VIEW

Proprietary and confidential

The information contained in this drawing is the sole property of Breezway Australia. Any reproduction in part or as a whole, without the written permission of Breezway Australia is prohibited.

Rev	Description	Approved By	Approved Date
A	First Issue	D.F	26.10.20

Title: Altair MK1 102 Powerlouvre with SH Clips in Component Form Off-Standard Heights 80mm Restricted Opening

breezway
35 Cambridge Street, Cooparoo QLD 4151, ABN 24 081 897 823

Drawn by: D.F | Date: 26/10/2020 | Scale: NTS | Sheet 2 of 5 | Revision

Material:

Finish:


SAP Mat No:

Dwg No:

ALTAIR MKI 102 POWERLOUVRE IN COMPONENT FORM WITH STRONGHOLD CLIPS

Standard Heights

80mm Restricted Opening

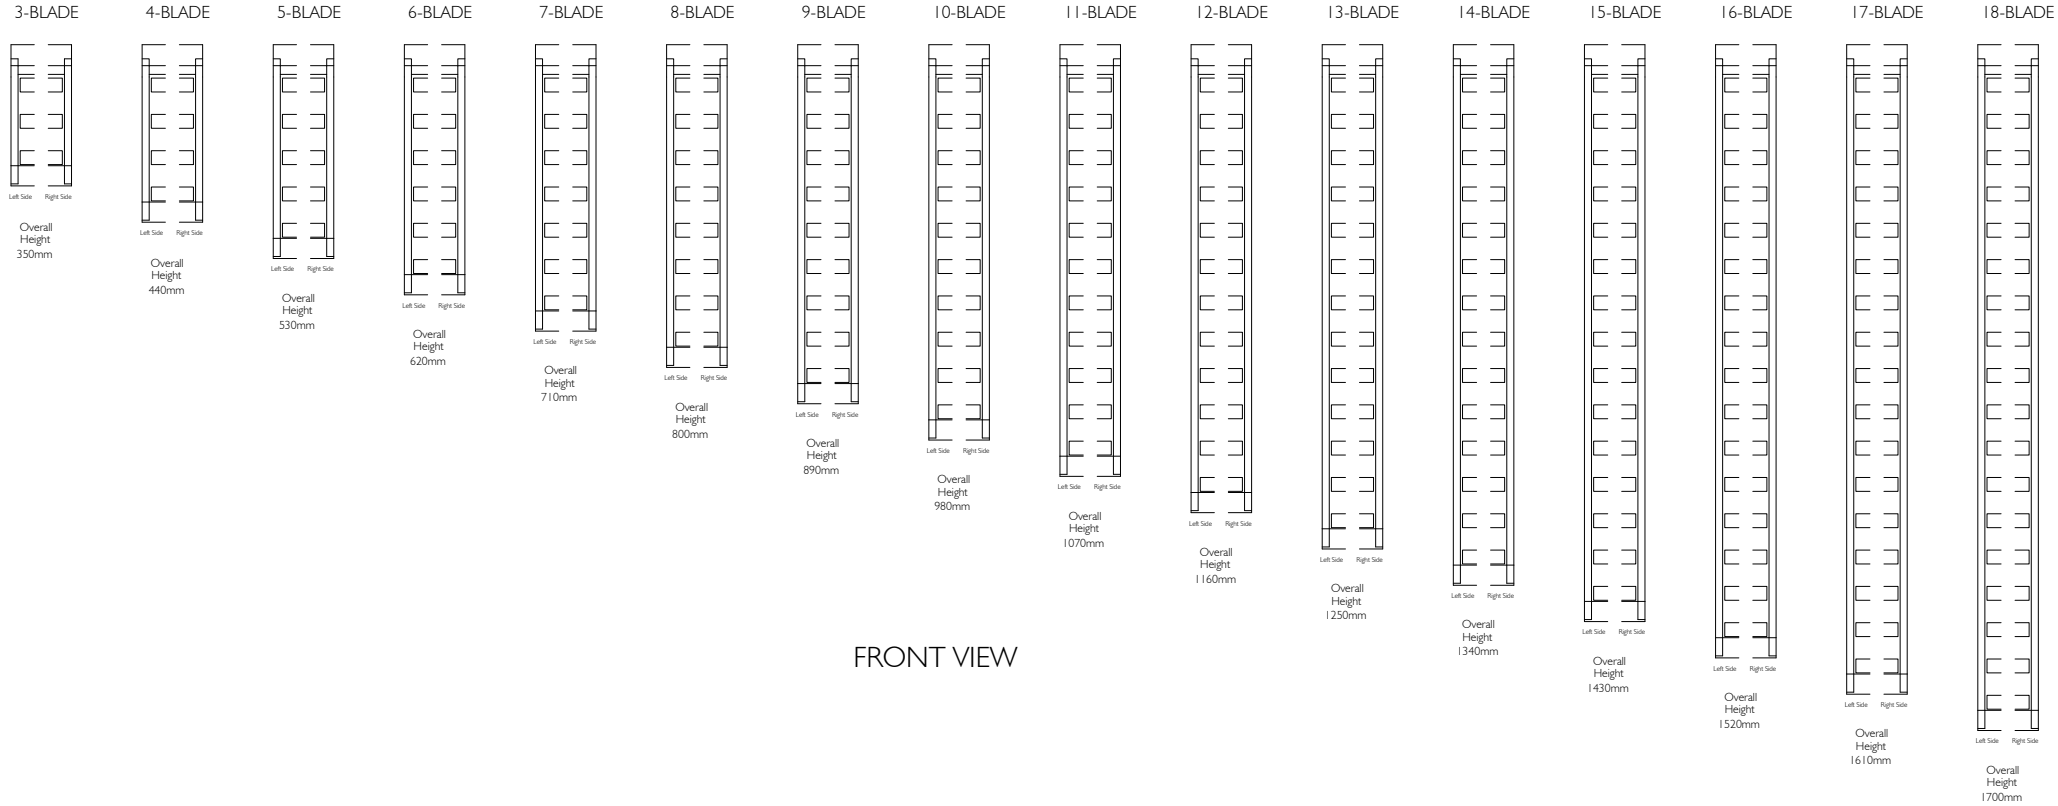

FRONT VIEW

Proprietary and confidential

The information contained in this drawing is the sole property of Breezway Australia. Any reproduction in part or as a whole, without the written permission of Breezway Australia is prohibited.

Rev	Description	Approved By	Approved Date
A	First Issue	D.F	26.10.20


Title: Altair MK1 102 Powerlouvre with SH Clips in Component Form
Standard Heights
80mm Restricted Opening

breezway
35 Cambridge Street, Cooparoo QLD 4151, ABN 24 081 897 823

Material:
Finish:
SAP Mat No:
Dwg No:

Drawn by: D.F | Date: 26/10/2020 | Scale: NTS | Sheet 3 of 5 | Revision A

ALTAIR MKI 102 POWERLOUVRE COMPONENT FORM
With 80mm Restricted Opening

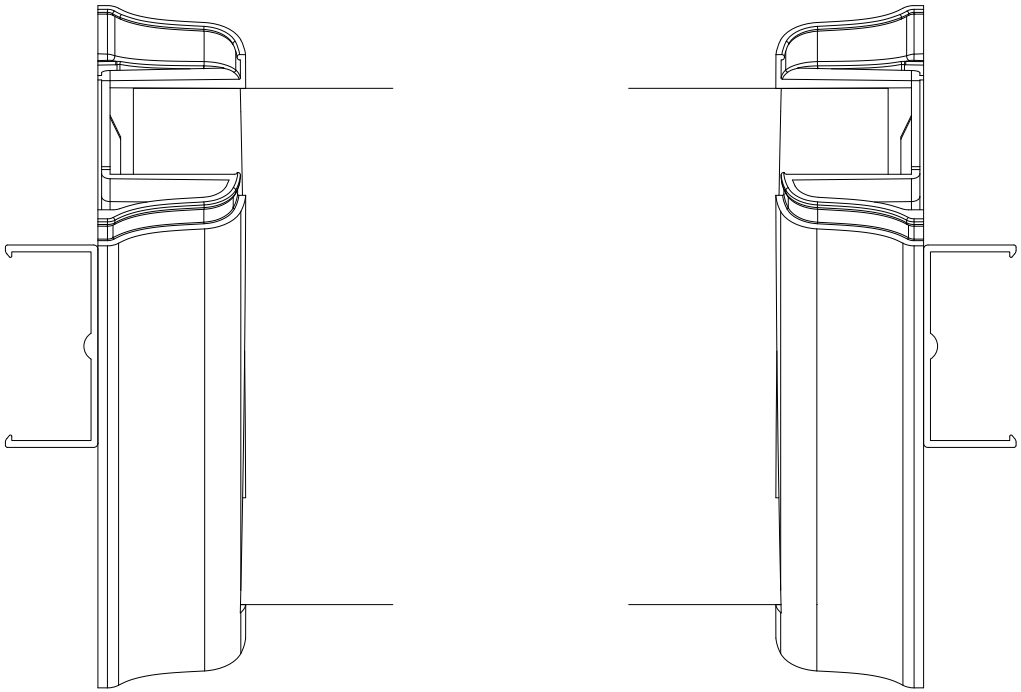

PLAN VIEW

Proprietary and confidential

The information contained in this drawing is the sole property of Breezway Australia. Any reproduction in part or as a whole, without the written permission of Breezway Australia is prohibited.

Rev	Description	Approved By	Approved Date
A	First Issue	D.F	26.10.20

Title: Altair MK1 102 Powerlouvre with SH Clips in Component Form 80mm Restricted Opening

breezway
35 Cambridge Street, Cooparoo QLD 4151, ABN 24 081 897 823

Material:

Finish:

SAP Mat No:

Dwg No:

Drawn by: D.F | Date: 26/10/2020 | Scale: NTS | Sheet 4 of 5 | Revision A

Specification

The louvre window shall be Altair MK1 102mm Powerlouvre in component form installed with an (insert outer frame spec here) – as certified by the Australian Window Association. Fabricated to perform in (Insert applicable N or C rating) Zone to comply with AS 2047.

Proprietary and confidential

The information contained in this drawing is the sole property of Breezway Australia. Any reproduction in part or as a whole, without the written permission of Breezway Australia is prohibited.

Rev	Description	Approved By	Approved Date
A	First Issue	D.F	26.10.20

Title: Altair MK1 102 Powerlouvre with SH Clips in Component Form 80mm Restricted Opening

breezway

35 Cambridge Street, Cooparoo QLD 4151, ABN 24 081 897 823

Material:

Finish:

SAP Mat No:

Dwg No:

Drawn by: D.F | Date: 26/10/2020 | Scale: NTS | Sheet 5 of 5 | Revision A