
ALTAIR MK2 152 POWERLOUVRE IN COMPONENT FORM WITH STRONGHOLD CLIPS

Standard Heights
80mm Restricted Opening

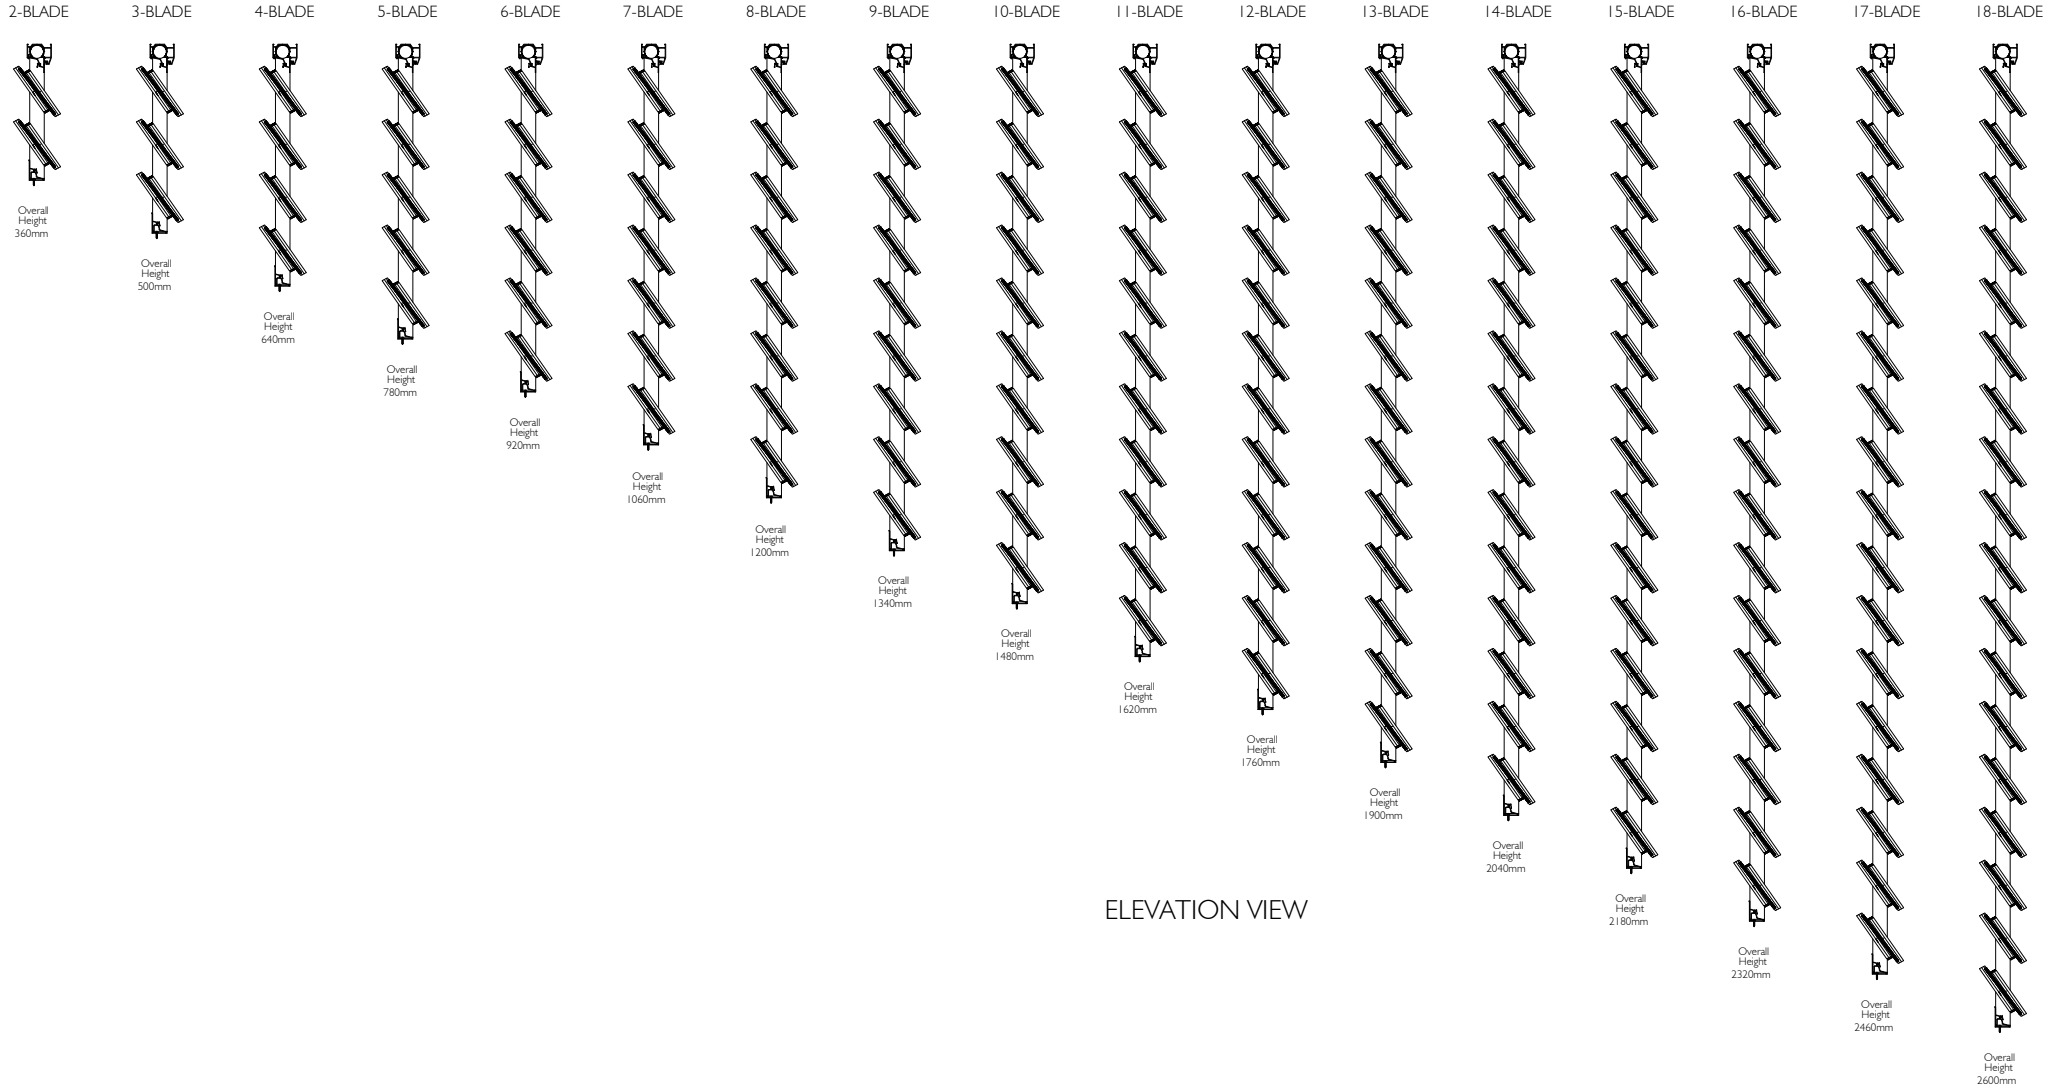

ELEVATION VIEW

Proprietary and confidential

The information contained in this drawing is the sole property of Breezway Australia. Any reproduction in part or as a whole, without the written permission of Breezway Australia is prohibited.

Rev	Description	Approved By	Approved Date
A	First Issue	D.F	20.10.20

Title: Altair MK2 152 Powerlouvre in Component Form with SH Clips Standard Heights 80mm Restricted Opening

breezway
35 Cambridge Street, Cooparoo QLD 4151, ABN 24 081 897 823

Drawn by: D.F | Date: 20/10/2020 | Scale: NTS | Sheet 1 of 5 | Revision A

Material:

Finish:


SAP Mat No:

Dwg No:

ALTAIR MK2 152 POWERLOUVRE IN COMPONENT FORM WITH STRONGHOLD CLIPS

Off-Standard Heights

80mm Restricted Opening

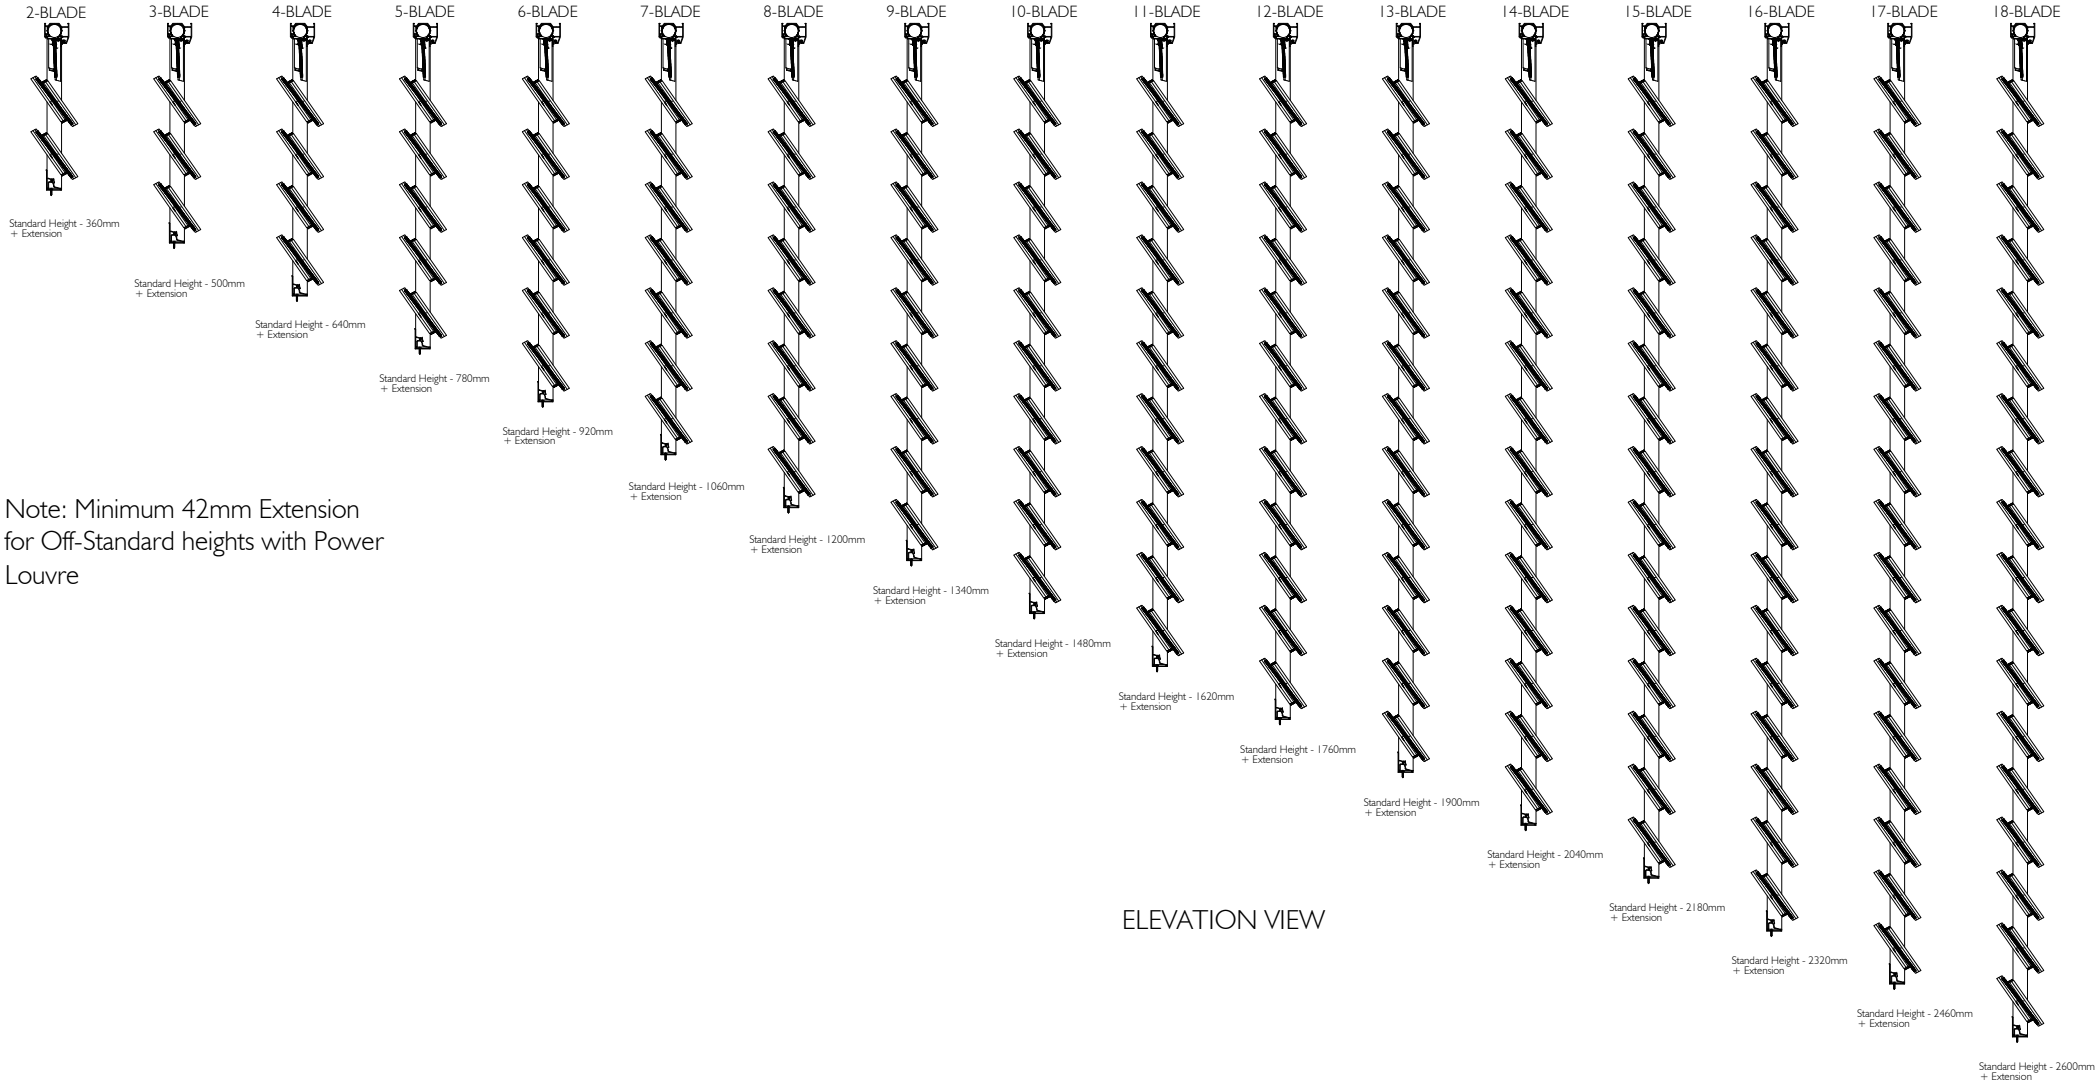

Note: Minimum 42mm Extension for Off-Standard heights with Power Louvre

ELEVATION VIEW

Proprietary and confidential

The information contained in this drawing is the sole property of Breezway Australia. Any reproduction in part or as a whole, without the written permission of Breezway Australia is prohibited.

Rev	Description	Approved By	Approved Date
A	First Issue	D.F	20.10.20

Title: Altair MK2 152 Powerlouvre in Component Form with SH Clips Off-Standard Heights 80mm Restricted Opening

breezway

35 Cambridge Street, Cooparoo QLD 4151, ABN 24 081 897 823

Material:

Finish:


SAP Mat No:

Dwg No:

Drawn by: D.F | Date: 20/10/2020 | Scale: NTS | Sheet 2 of 5 | Revision A

ALTAIR MK2 152 POWERLOUVRE IN COMPONENT FORM WITH STRONGHOLD CLIPS

Standard Heights
80mm Restricted Opening

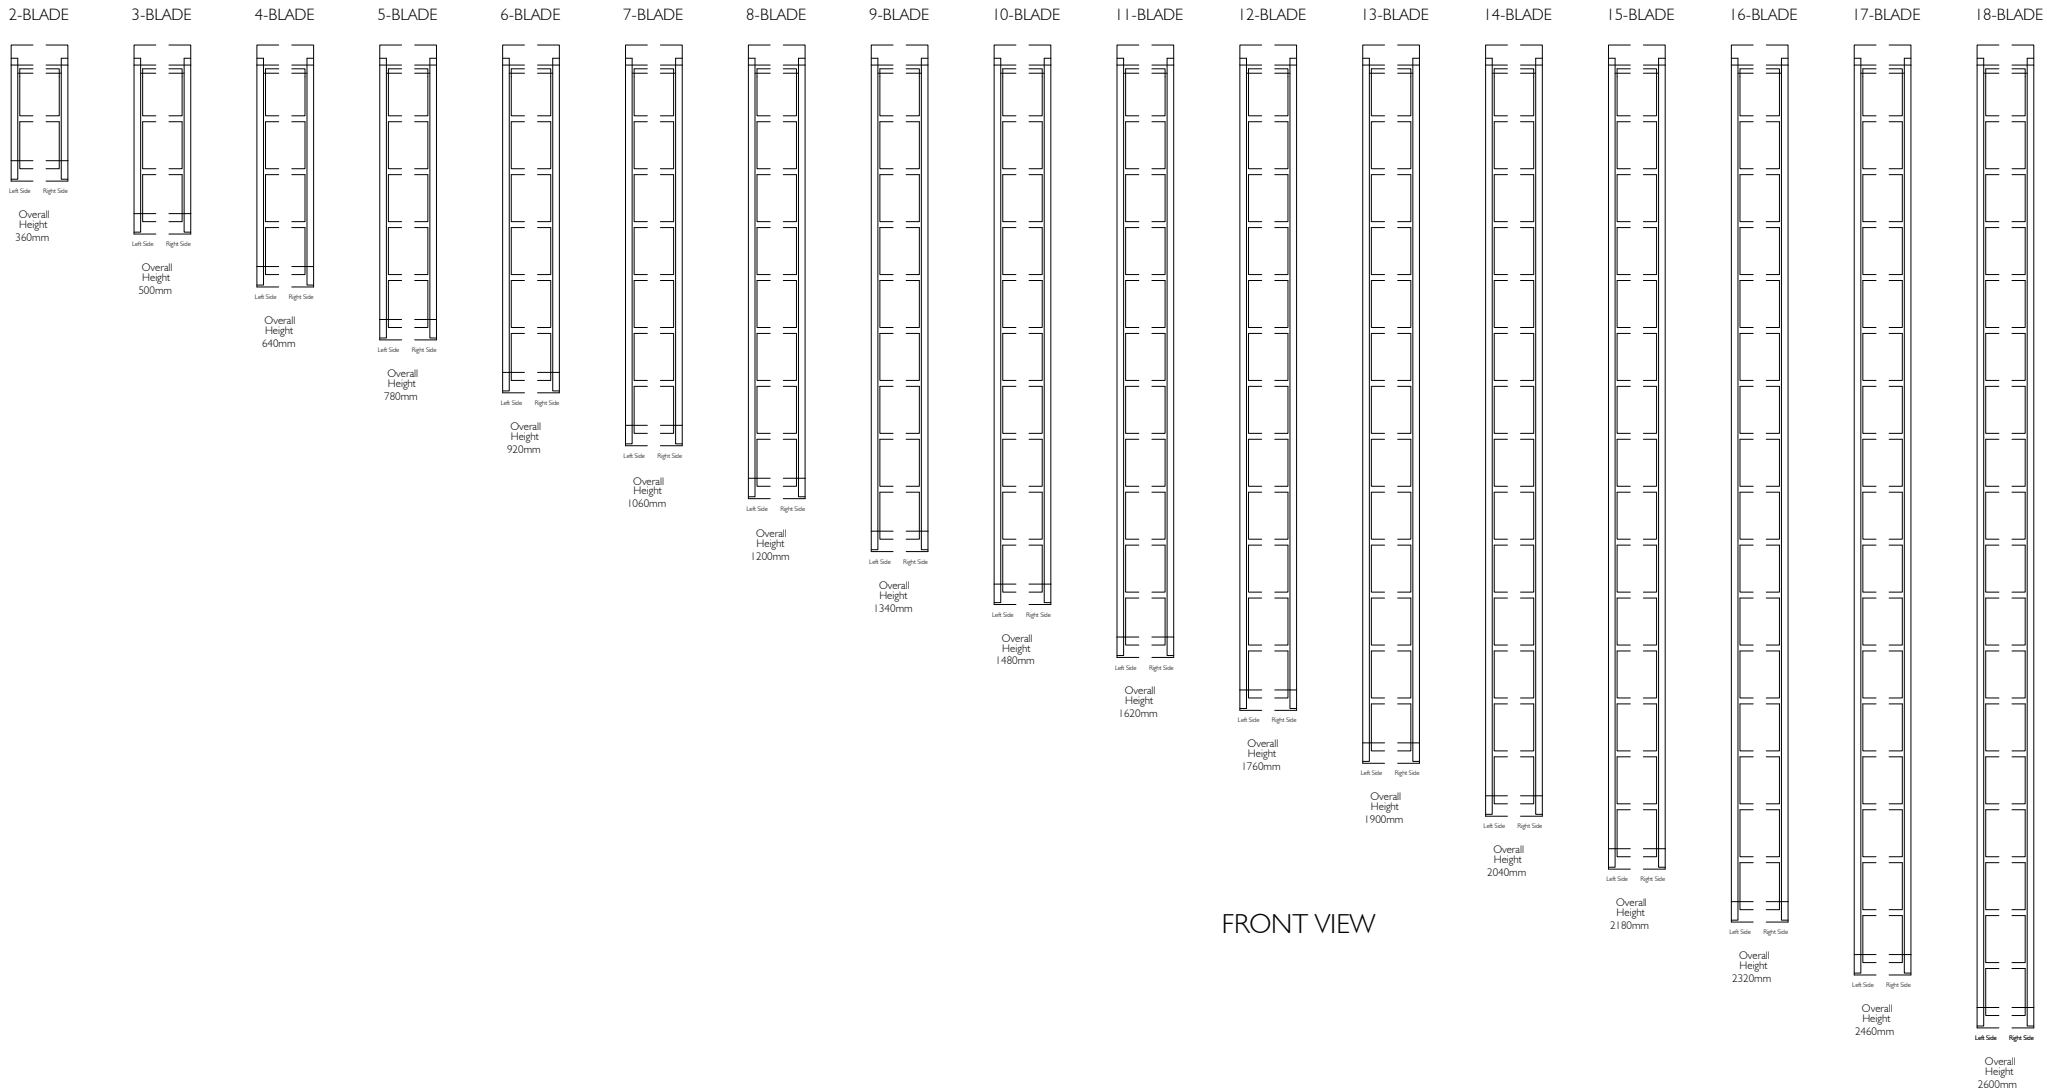

FRONT VIEW

Proprietary and confidential

The information contained in this drawing is the sole property of Breezway Australia. Any reproduction in part or as a whole, without the written permission of Breezway Australia is prohibited.

Rev	Description	Approved By	Approved Date
A	First Issue	D.F	20.10.20

Title: Altair MK2 152 Powerlouvre in Component Form with SH Clips Standard Heights 80mm Restricted Opening

breezway
35 Cambridge Street, Cooparoo QLD 4151, ABN 24 081 897 823

Drawn by: D.F | Date: 20/10/2020 | Scale: NTS | Sheet 3 of 5 | Revision A


Material:

Finish:

SAP Mat No:

Dwg No:

Altair MK2 152 Louvre
With 80mm Restricted Opening

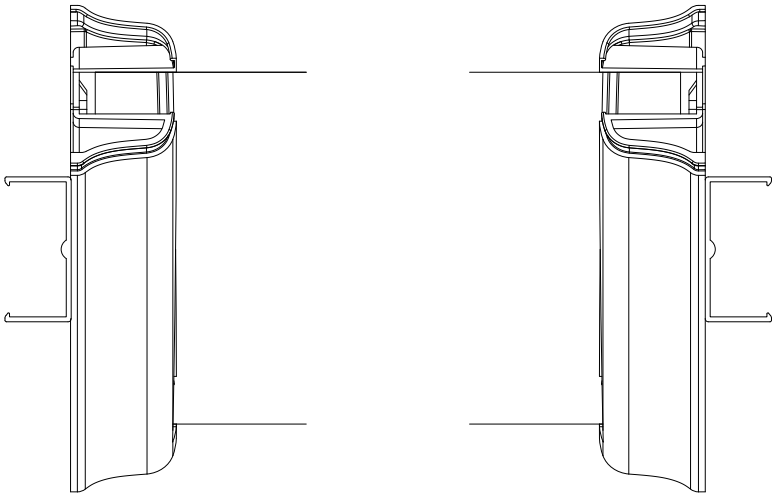

PLAN VIEW

Proprietary and confidential

The information contained in this drawing is the sole property of Breezway Australia. Any reproduction in part or as a whole, without the written permission of Breezway Australia is prohibited.

Rev	Description	Approved By	Approved Date
A	First Issue	D.F	20.10.20

Title:
Altair MK2 152 Powerlouvre
in Component Form with SH Clips
80mm Restricted Opening

breezway
35 Cambridge Street, Cooparoo QLD 4151, ABN 24 081 897 823

Material:
Finish:
SAP Mat No:
Dwg No:

Drawn by: D.F | Date: 20/10/2020 | Scale: NTS | Sheet 4 of 5 | Revision A

Specification

The louvre window shall be Altair MK2 152mm Powerlouvre in Component Form – as certified by the Australian Window Association.
Fabricated to perform in (Insert applicable N or C rating) Zone to comply with AS2047.

Proprietary and confidential

The information contained in this drawing is the sole property of Breezway Australia. Any reproduction in part or as a whole, without the written permission of Breezway Australia is prohibited.

Rev	Description	Approved By	Approved Date
A	First Issue	D.F	20.10.20

Title: Altair MK2 152 Powerlouvre in Component Form with SH Clips 80mm Restricted Opening

breezway
35 Cambridge Street, Cooparoo QLD 4151, ABN 24 081 897 823

Material:
Finish:
SAP Mat No:
Dwg No:

Drawn by: D.F | Date: 20/10/2020 | Scale: NTS | Sheet 5 of 5 | Revision A