
ALTAIR MKI 102 LOUVRE IN COMPONENT FORM

Standard Heights

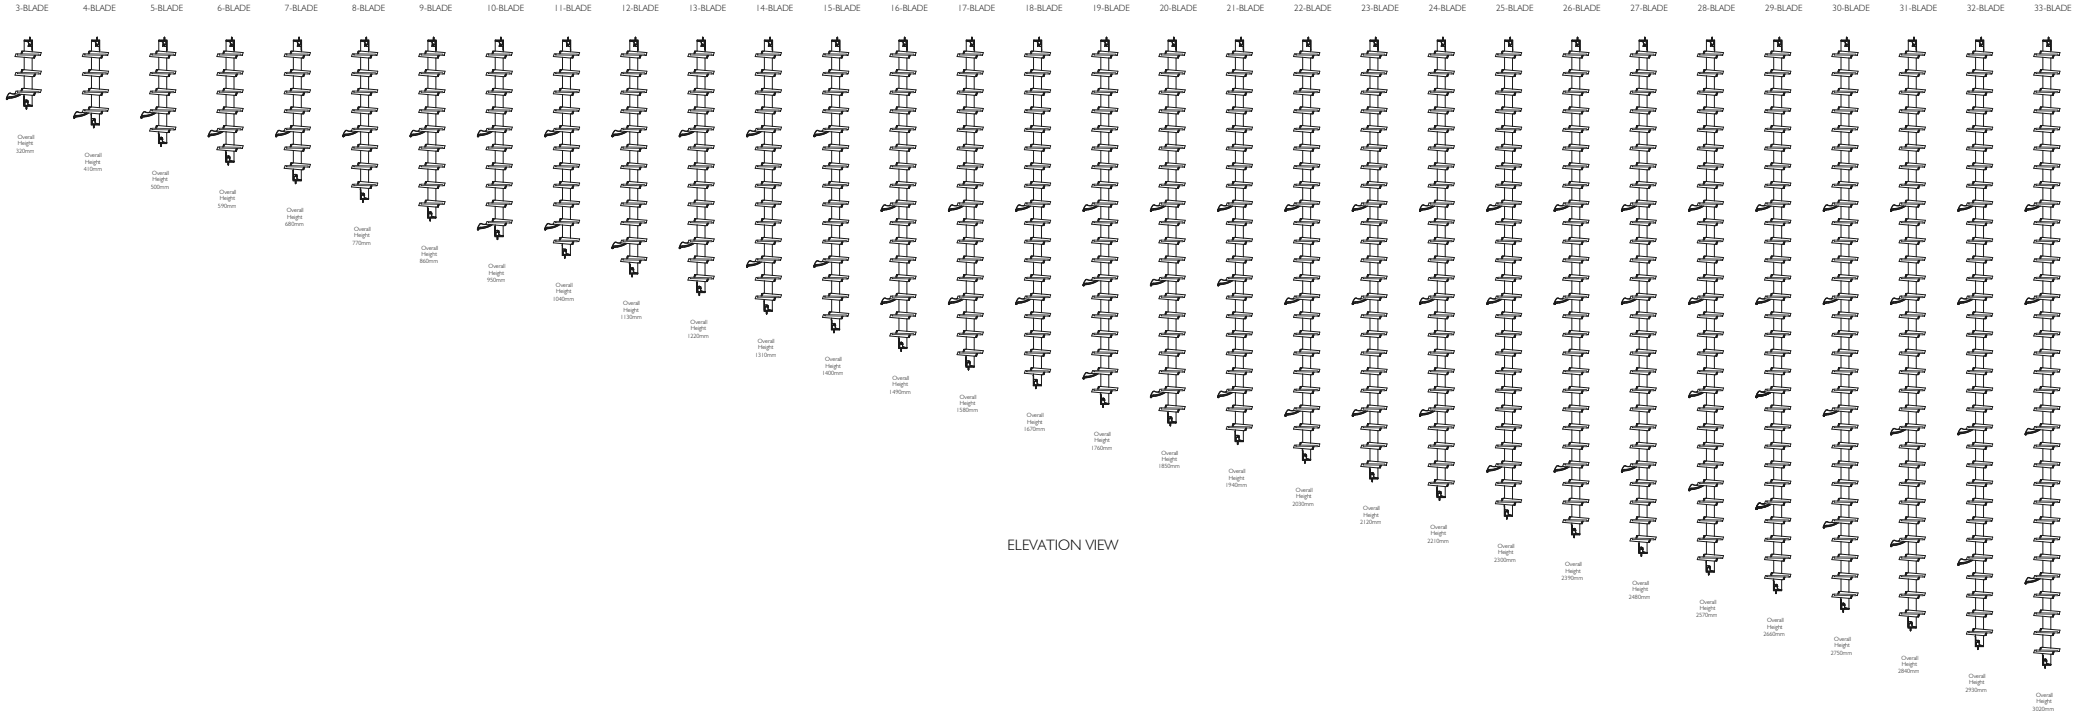

ELEVATION VIEW

Proprietary and confidential

The information contained in this drawing is the sole property of Breezway Australia. Any reproduction in part or as a whole, without the written permission of Breezway Australia is prohibited.

Rev	Description	Approved By	Approved Date
A	Added further information about clip version	A.E	17.3.16
B	Mullion strip removed from plan view	D.F	13.6.22

Title: Altair MK1 102 Component Form Standard Heights

breezway

35 Cambridge Street, Cooparoo QLD 4151, ABN 24 081 897 823

Material:

Finish:


SAP Mat No:

Dwg No:

Drawn by: D.Oe | Date: 03/08/2010 | Scale: 1:1 | Sheet 1 of 4 | Revision B

ALTAIR MK1 102 LOUVRE IN COMPONENT FORM

Off-Standard Heights

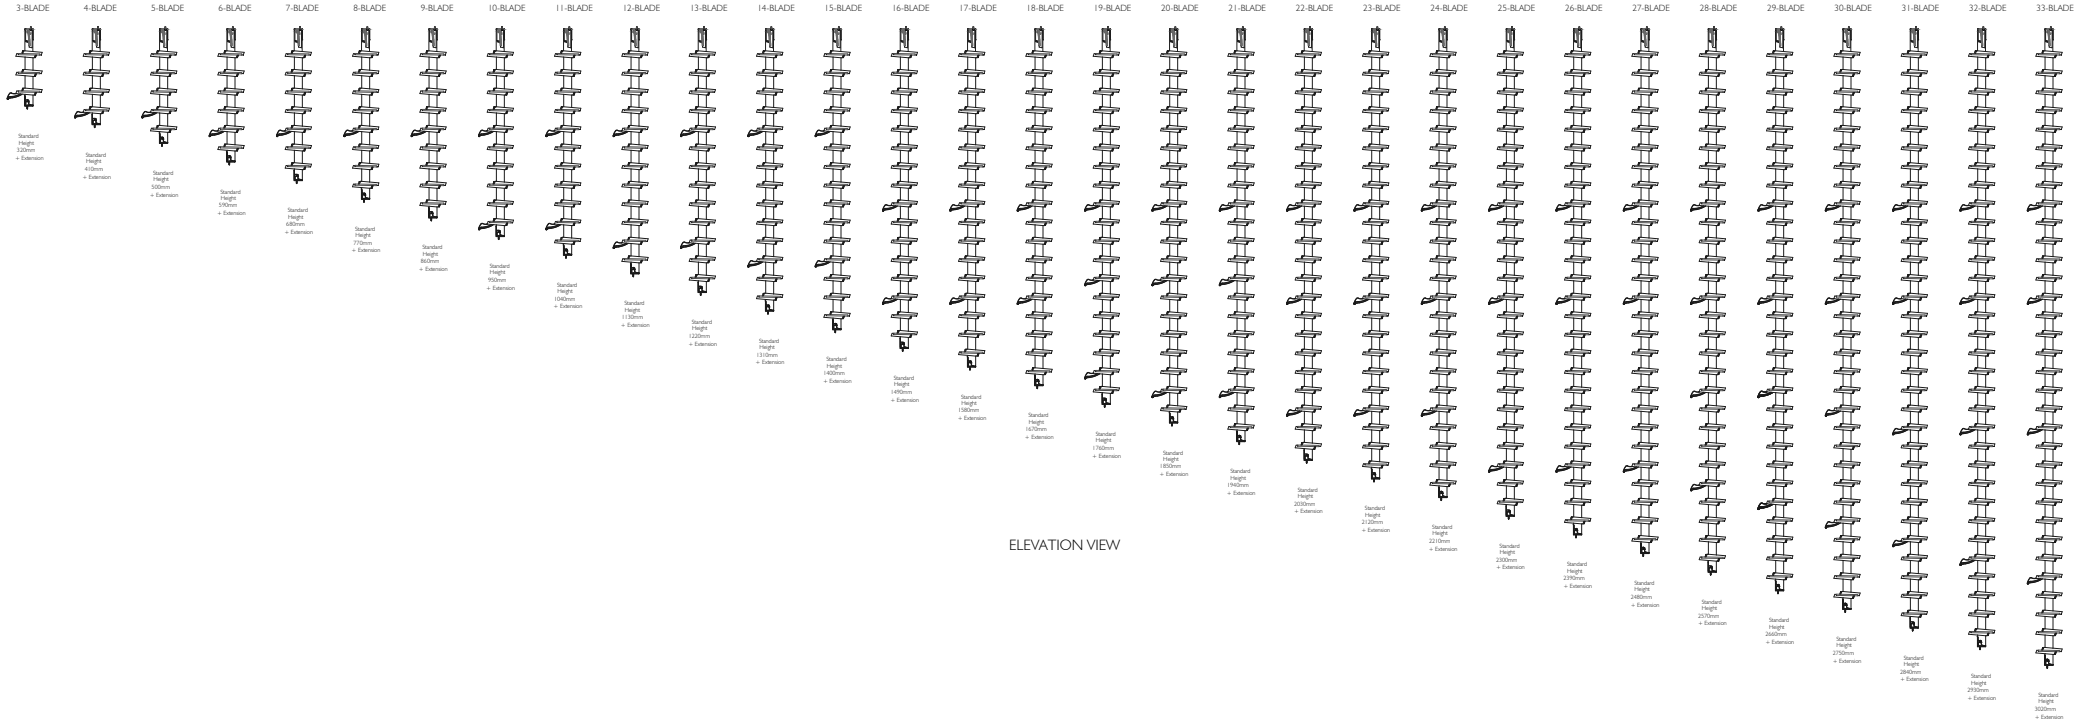

ELEVATION VIEW

Proprietary and confidential

The information contained in this drawing is the sole property of Breezway Australia. Any reproduction in part or as a whole, without the written permission of Breezway Australia is prohibited.

Rev	Description	Approved By	Approved Date
A	Added further information about clip version	A.E	17.3.16
B	Mullion strip removed from plan view	D.F	13.6.22

Title: Altair MK1 102 Component Form Off-Standard Heights

breezway

35 Cambridge Street, Cooparoo QLD 4151, ABN 24 081 897 823

Material:


Finish:

SAP Mat No:

Dwg No:

Drawn by: D.Oe | Date: 03/08/2010 | Scale: 1:1 | Sheet 1 of 4 | Revision B

ALTAIR MKI 102 LOUVRE IN COMPONENT FORM

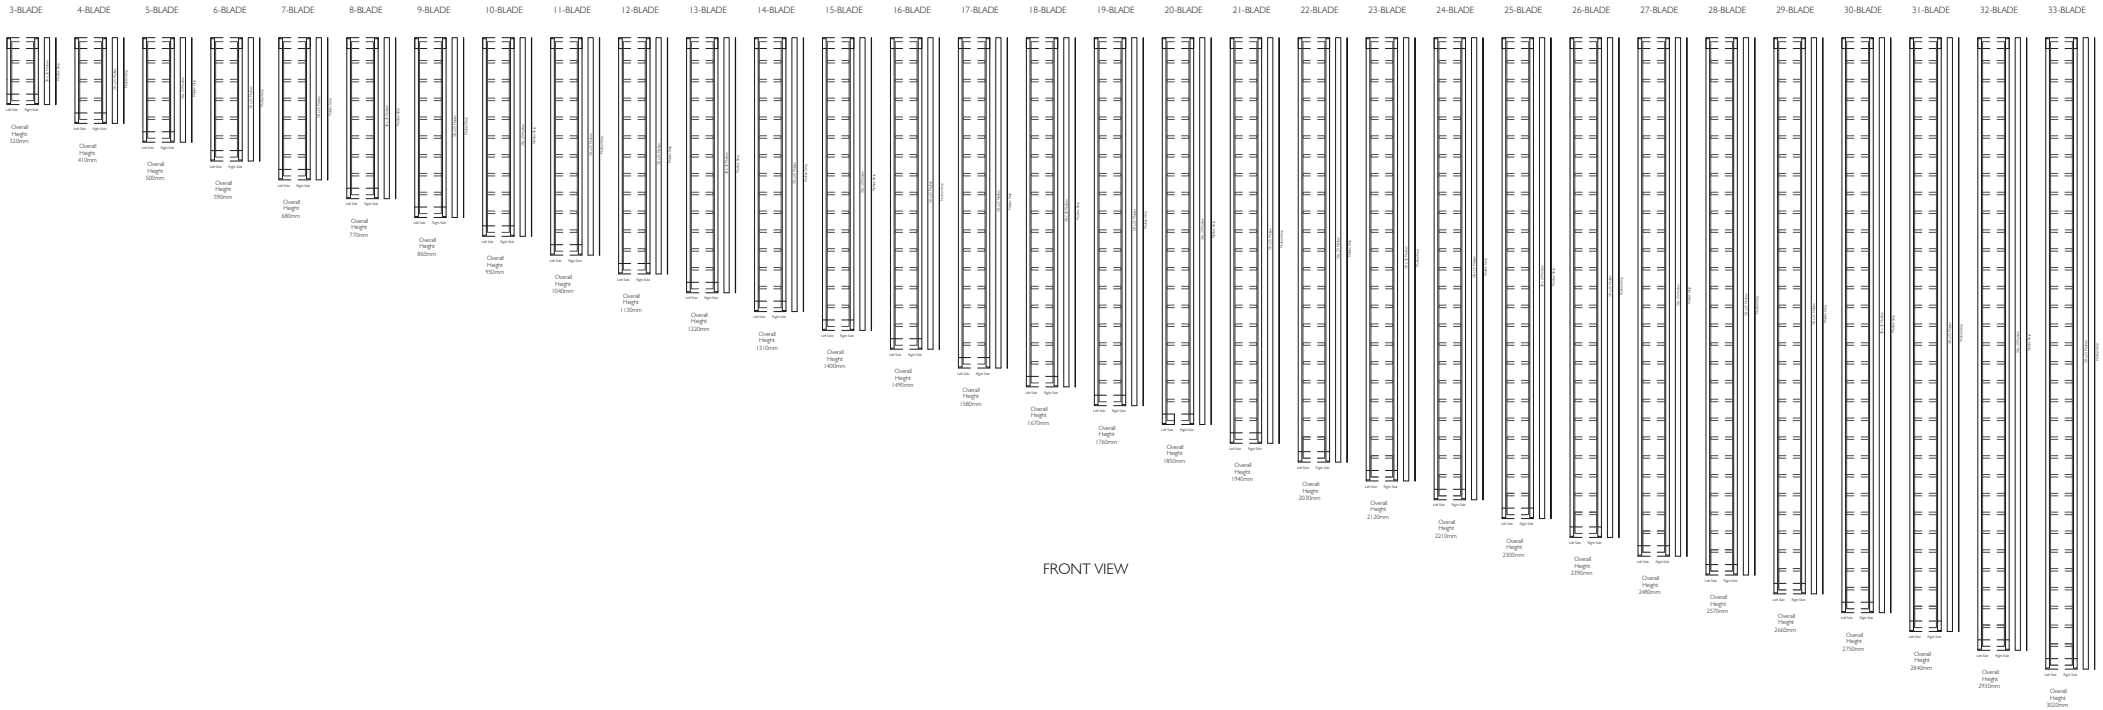

FRONT VIEW

Proprietary and confidential

The information contained in this drawing is the sole property of Breezway Australia. Any reproduction in part or as a whole, without the written permission of Breezway Australia is prohibited.

Rev	Description	Approved By	Approved Date
A	Added further information about clip version	A.E	17.3.16
B	Mullion strip removed from plan view	D.F	13.6.22

Title: Altair MKI 102 Component Form

Drawn by: D.Oe | Date: 03/08/2010 | Scale: 1:1

breezway

35 Cambridge Street, Cooparoo QLD 4151, ABN 24 081 897 823

Sheet 2 of 4 | Revision B

Material:


Finish:

SAP Mat No:

Dwg No:

ALTAIR MKI 102 LOUVRE COMPONENT FORM

ALTAIR MKI 102 LOUVRE COMPONENT FORM

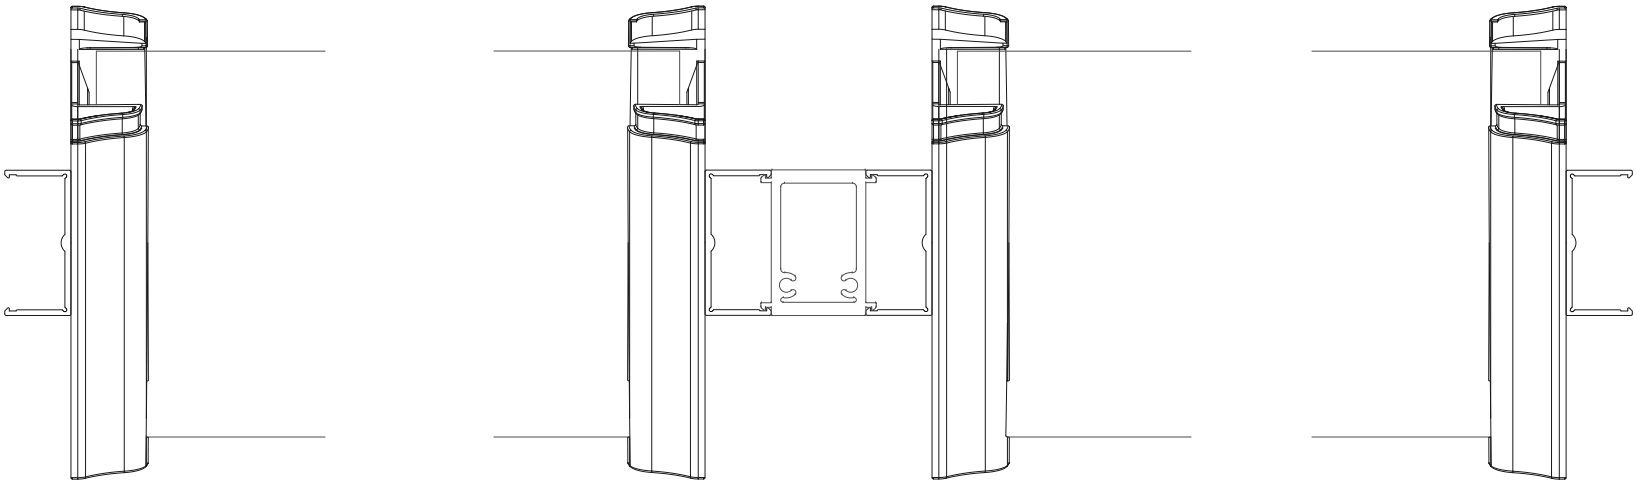

Altair Component Form with 38 x 25 Mullion

PLAN VIEW

Refer to Breezway Product Performance Warranty for mullion wind ratings.

Proprietary and confidential

The information contained in this drawing is the sole property of Breezway Australia. Any reproduction in part or as a whole, without the written permission of Breezway Australia is prohibited.

Rev	Description	Approved By	Approved Date
A	Added further information about clip version	A.E	17.3.16
B	Mullion strip removed from plan view	D.F	13.6.22

Title: Altair MK1 102 Component Form

35 Cambridge Street, Cooparoo QLD 4151, ABN 24 081 897 823

Drawn by: D.Oe | Date: 03/08/2010 | Scale: 1:2 | Sheet 3 of 4 | Revision B

Material:

Finish:

SAP Mat No:

Dwg No:

Specification

The louvre window shall be Altair MK1 102mm Louvres and weatherstrip, with Altair 38x25 mullion (as applicable) by Breezway – as certified by the Australian Window Association.
Fabricated to perform in (Insert applicable N or C rating) Zone to comply with AS2047.

Proprietary and confidential

The information contained in this drawing is the sole property of Breezway Australia. Any reproduction in part or as a whole, without the written permission of Breezway Australia is prohibited.

Rev	Description	Approved By	Approved Date
A	Added further information about clip version	A.E	17.3.16
B	Mullion strip removed from plan view	D.F	13.6.22

Title: Altair MK1 102 Component Form

35 Cambridge Street, Cooparoo QLD 4151, ABN 24 081 897 823

Drawn by: D.Oe | Date: 03/08/2010 | Scale: 1:1 | Sheet 4 of 4 | Revision B

Material:

Finish:

SAP Mat No:

Dwg No: