
ALTAIR MK2 152 POWERLOUVRE IN COMPONENT FORM WITH HP WEATHERBAR

Standard Heights

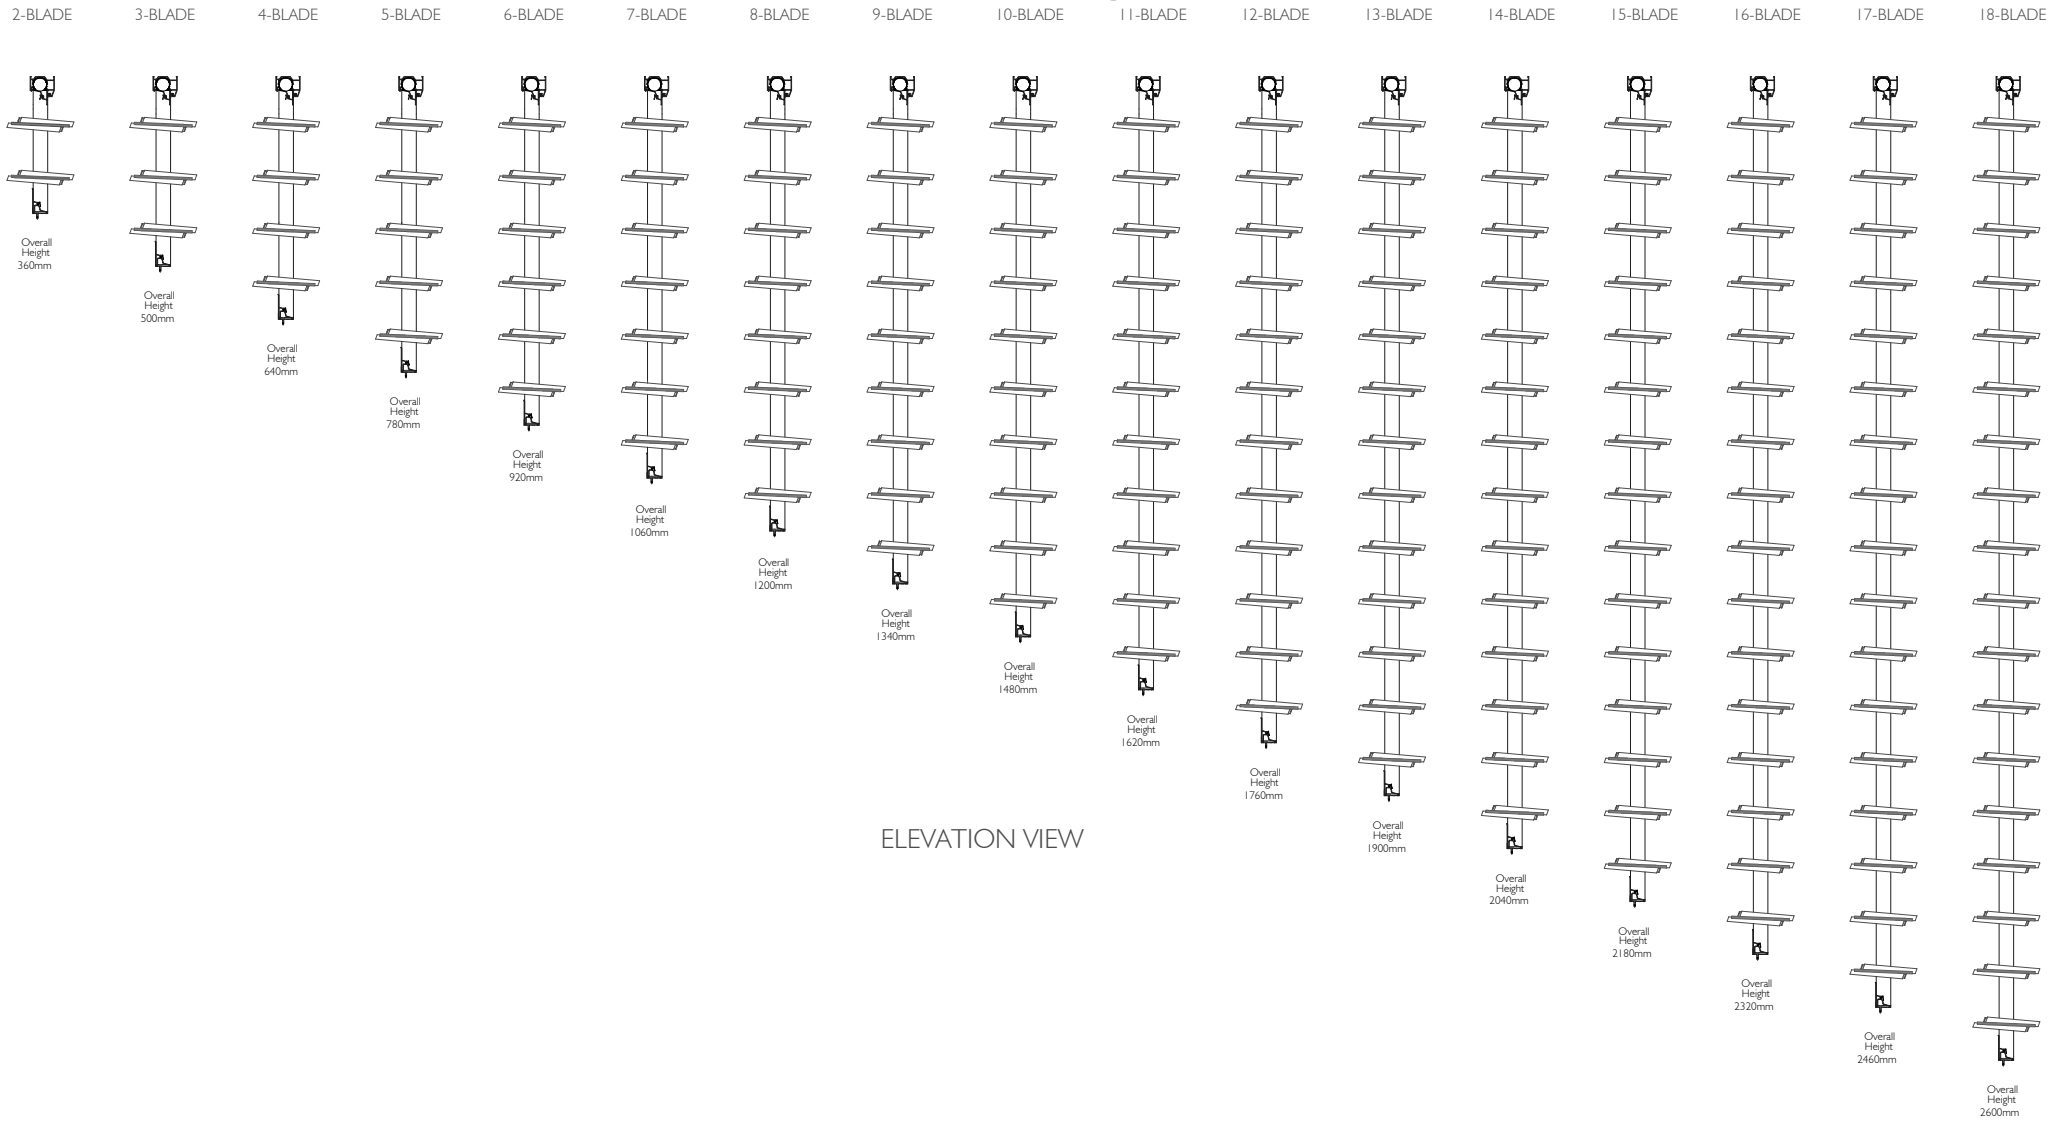

ELEVATION VIEW

Proprietary and confidential

The information contained in this drawing is the sole property of Breezway Australia. Any reproduction in part or as a whole, without the written permission of Breezway Australia is prohibited.

Rev	Description	Approved By	Approved Date
A	Original Issue	D.F	18/8/22

Title: Altair MK2 152 Powerlouvre in Component Form with HP Weatherbar

breezway
35 Cambridge Street, Cooparoo QLD 4151, ABN 24 081 897 823

Material:

Finish:


SAP Mat No:

Dwg No:

Drawn by: D.F | Date: 19/08/2022 | Scale: 1:20@A4 | Sheet 1 of 5 | Revision A

ALTAIR MK2 152 POWERLOUVRE IN COMPONENT FORM WITH HP WEATHERBAR

Off-Standard Heights

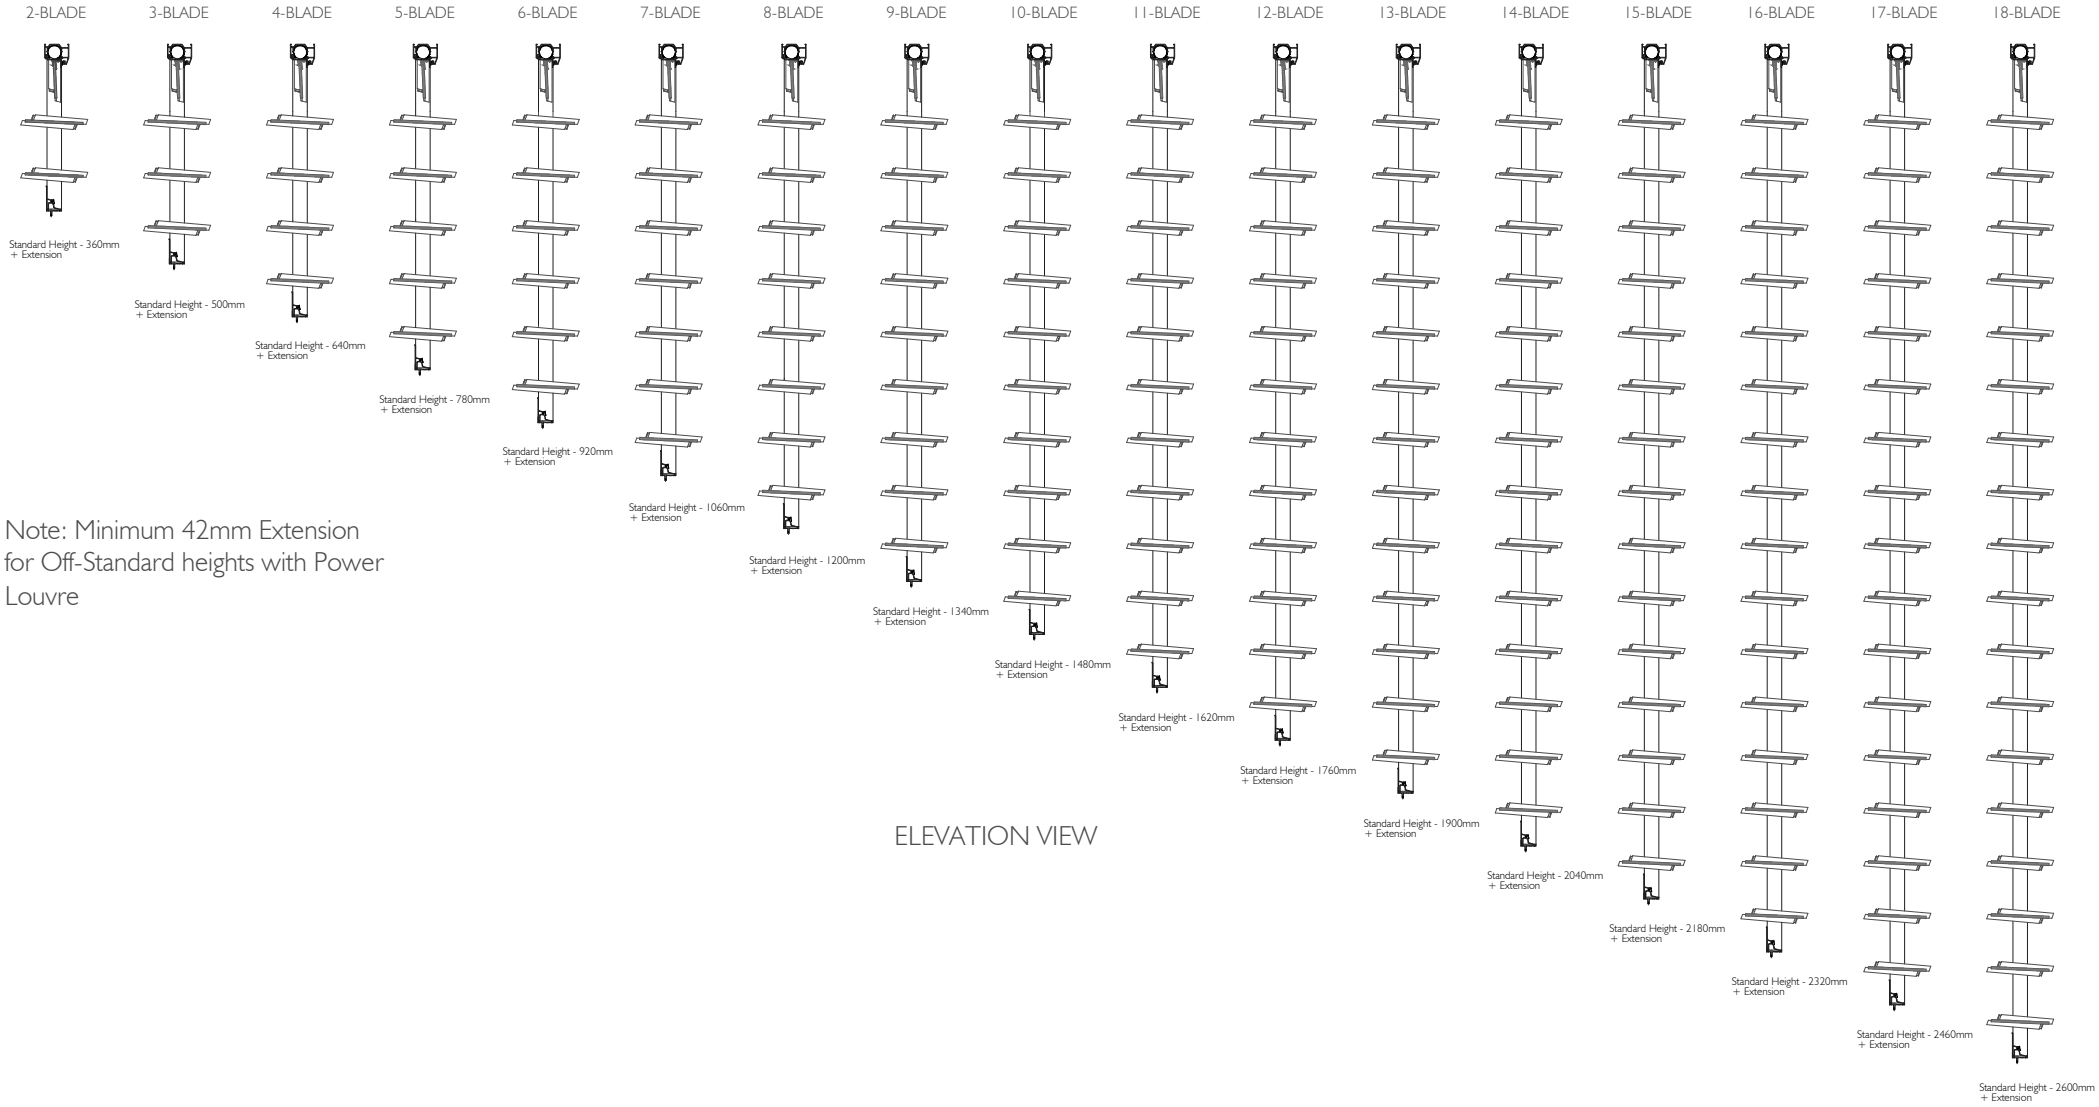

Note: Minimum 42mm Extension for Off-Standard heights with Power Louvre

ELEVATION VIEW

Proprietary and confidential

The information contained in this drawing is the sole property of Breezway Australia. Any reproduction in part or as a whole, without the written permission of Breezway Australia is prohibited.

Rev	Description	Approved By	Approved Date
A	Original Issue	D.F	18/8/22

Title: Altair MK2 152 Powerlouvre in Component Form with HP Weatherbar

breezway

35 Cambridge Street, Cooparoo QLD 4151, ABN 24 081 897 823

Material:

Finish:


SAP Mat No:

Dwg No:

Drawn by: D.F | Date: 19/08/2022 | Scale: 1:20@A4 | Sheet 2 of 5 | Revision A

ALTAIR MK2 152 POWERLOUVRE IN COMPONENT FORM WITH WEATHERBAR

Standard Heights

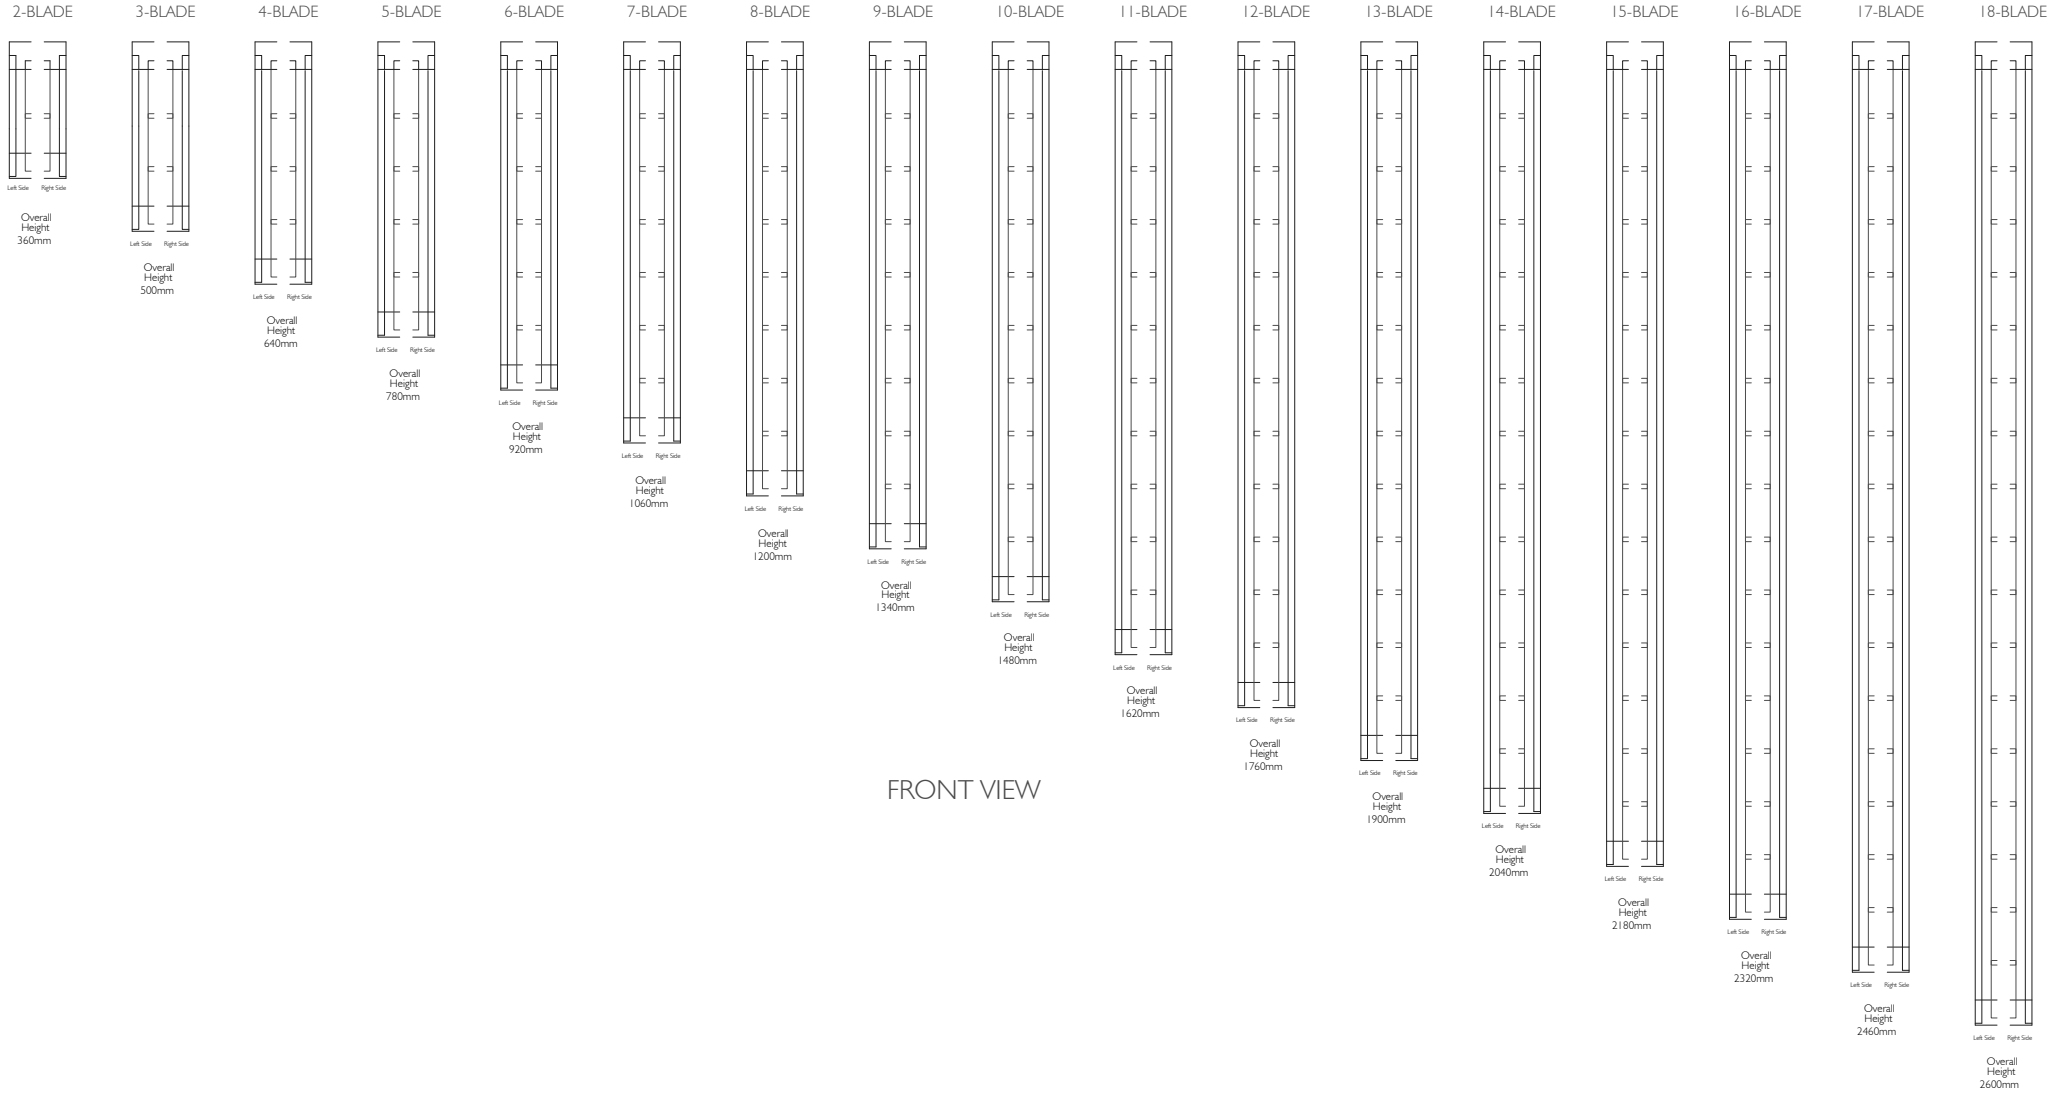

FRONT VIEW

Proprietary and confidential

The information contained in this drawing is the sole property of Breezway Australia. Any reproduction in part or as a whole, without the written permission of Breezway Australia is prohibited.

Rev	Description	Approved By	Approved Date
A	Original Issue	D.F	18/8/22

Title:

Altair MK2 152 Powerlouvre
in Component Form with HP Weatherbar

breezway

35 Cambridge Street, Cooparoo QLD 4151, ABN 24 081 897 823

Material:


Finish:

SAP Mat No:

Dwg No:

Drawn by: D.F | Date: 19/08/2022 | Scale: 1:20@A4 | Sheet 3 of 5 | Revision A

Altair MK2 152 Louvre

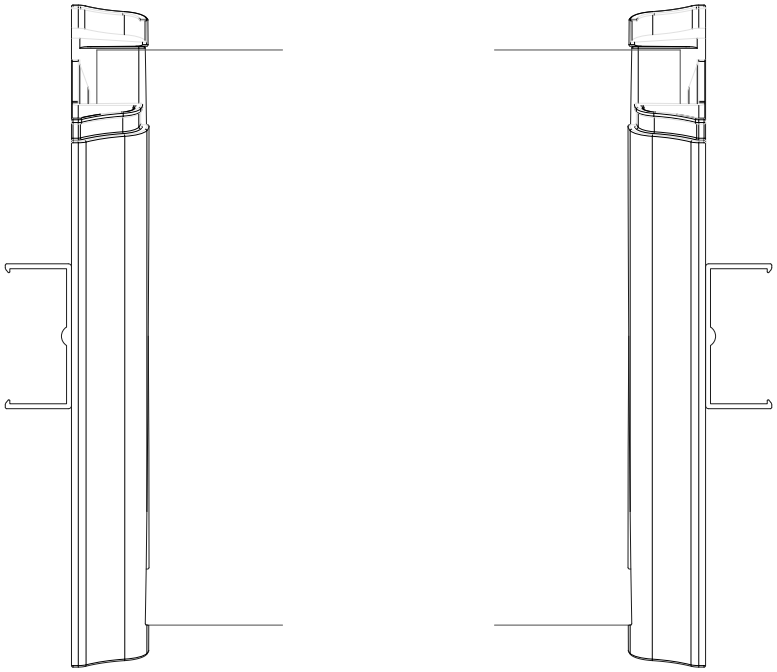

PLAN VIEW

Proprietary and confidential

The information contained in this drawing is the sole property of Breezway Australia. Any reproduction in part or as a whole, without the written permission of Breezway Australia is prohibited.

Rev	Description	Approved By	Approved Date
A	Original Issue	D.F	18/8/22

Title:

Altair MK2 152 Powerlouvre
in Component Form with HP Weatherbar

breezway

35 Cambridge Street, Cooparoo QLD 4151, ABN 24 081 897 823

Material:

Finish:

SAP Mat No:

Dwg No:

Drawn by: D.F | Date: 03/08/2022 | Scale: 1:2@A4 | Sheet 4 of 5 | Revision A

Specification

The louvre window shall be Altair MK2 152mm Powerlouvre in component form installed with an (insert outer frame spec here) – as certified by the Australian Window Association. Fabricated to perform in (Insert applicable N or C rating) Zone to comply with AS2047.

Proprietary and confidential

The information contained in this drawing is the sole property of Breezway Australia. Any reproduction in part or as a whole, without the written permission of Breezway Australia is prohibited.

Rev	Description	Approved By	Approved Date
A	Original Issue	D.F	18/8/22

Title: Altair MK2 152 Powerlouvre in Component Form with HP Weatherbar

breezway

35 Cambridge Street, Cooparoo QLD 4151, ABN 24 081 897 823

Material:

Finish:

SAP Mat No:

Dwg No:

Drawn by: D.F | Date: 19/08/2022 | Scale:

Sheet 5 of 5 | Revision A