
ALTAIR MK2 152 LOUVRE IN COMPONENT FORM

Standard Heights

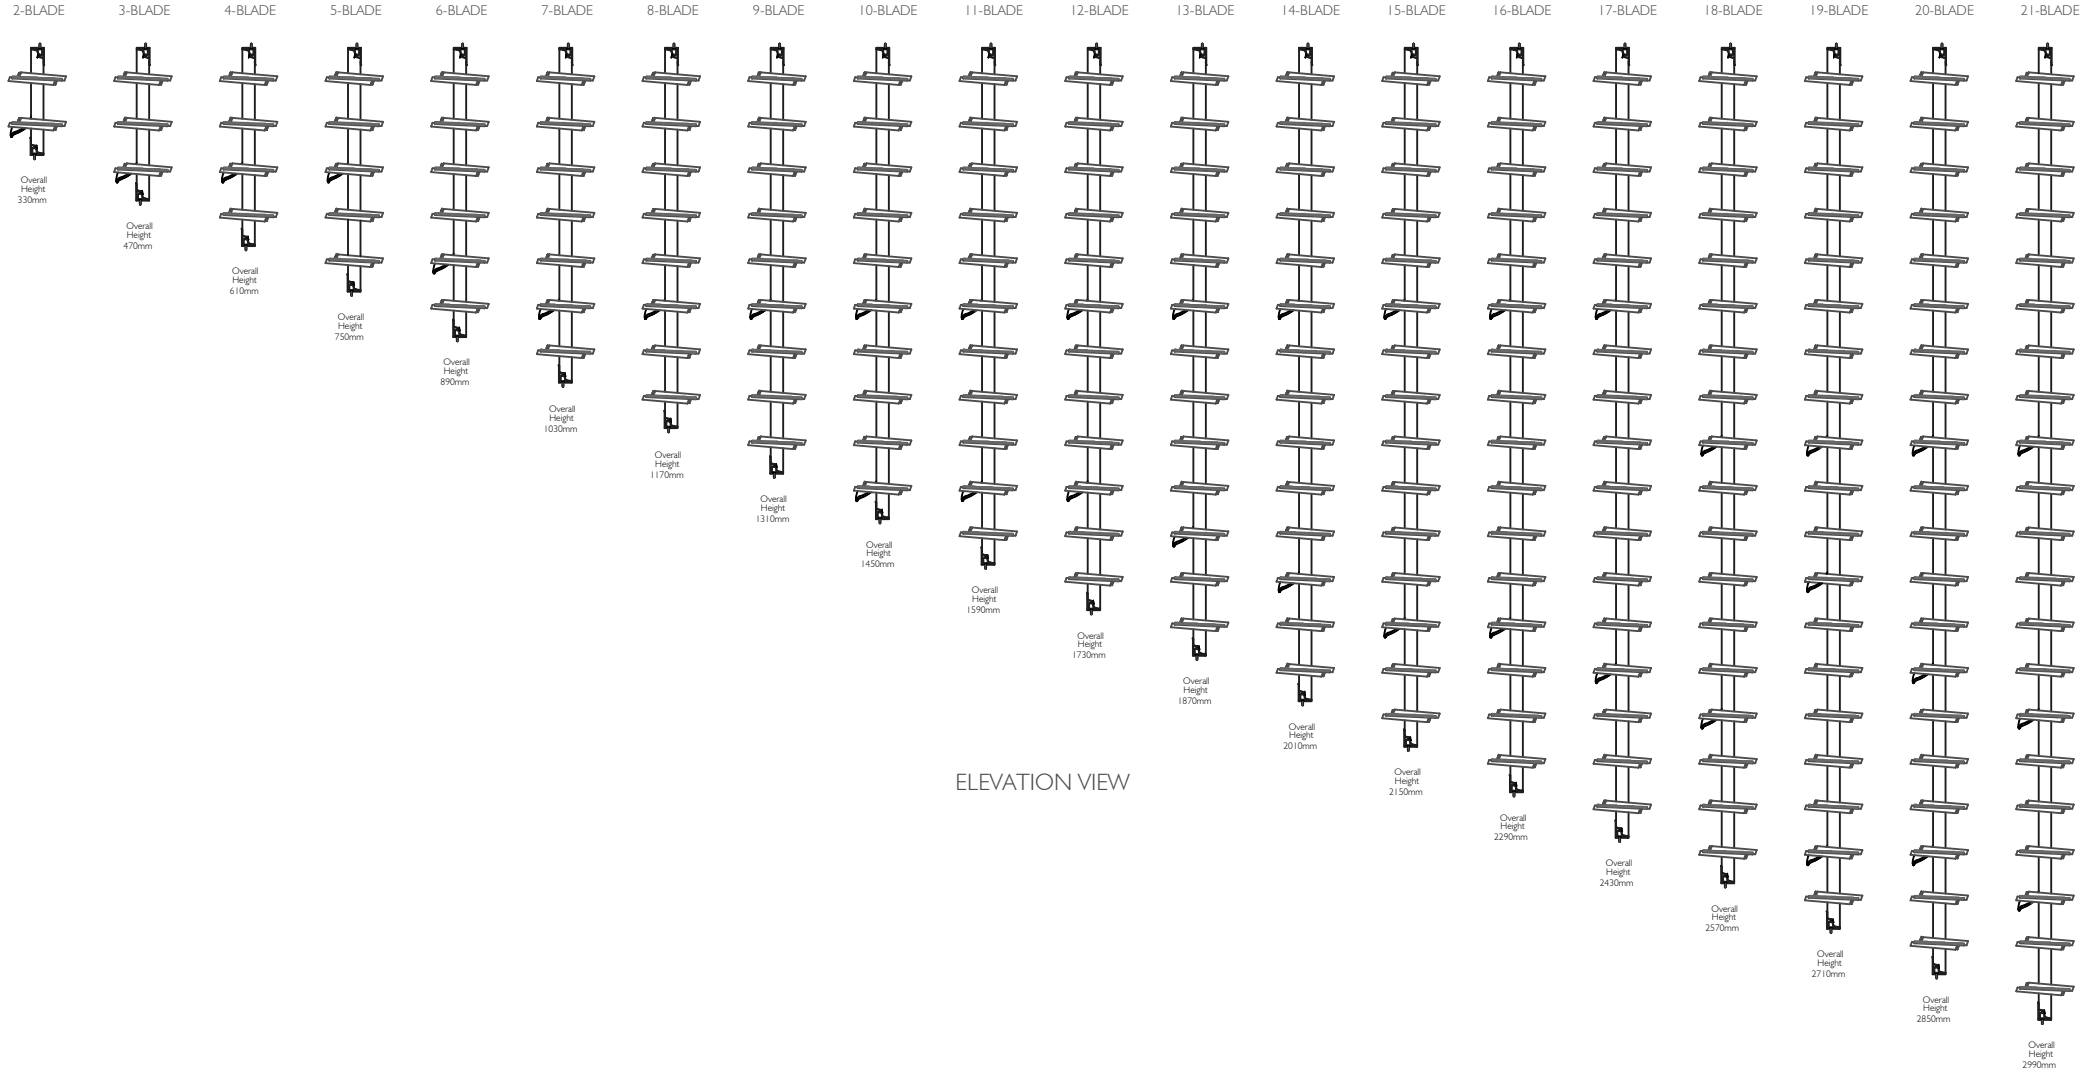

ELEVATION VIEW

Proprietary and confidential

The information contained in this drawing is the sole property of Breezway Australia. Any reproduction in part or as a whole, without the written permission of Breezway Australia is prohibited.

Rev	Description	Approved By	Approved Date
A	Added further information about clip version	A.E	17.3.16
B	Mullion strip removed from plan view	D.F	13.6.22

Title: Altair MK2 152 Component Form Standard Heights

breezway

35 Cambridge Street, Cooparoo QLD 4151, ABN 24 081 897 823

Material:

Finish:


SAP Mat No:

Dwg No:

Drawn by: D.Oe | Date: 03/08/2010 | Scale: NTS | Sheet 1 of 5 | Revision B

ALTAIR MK2 152 LOUVRE IN COMPONENT FORM

Off-Standard Heights

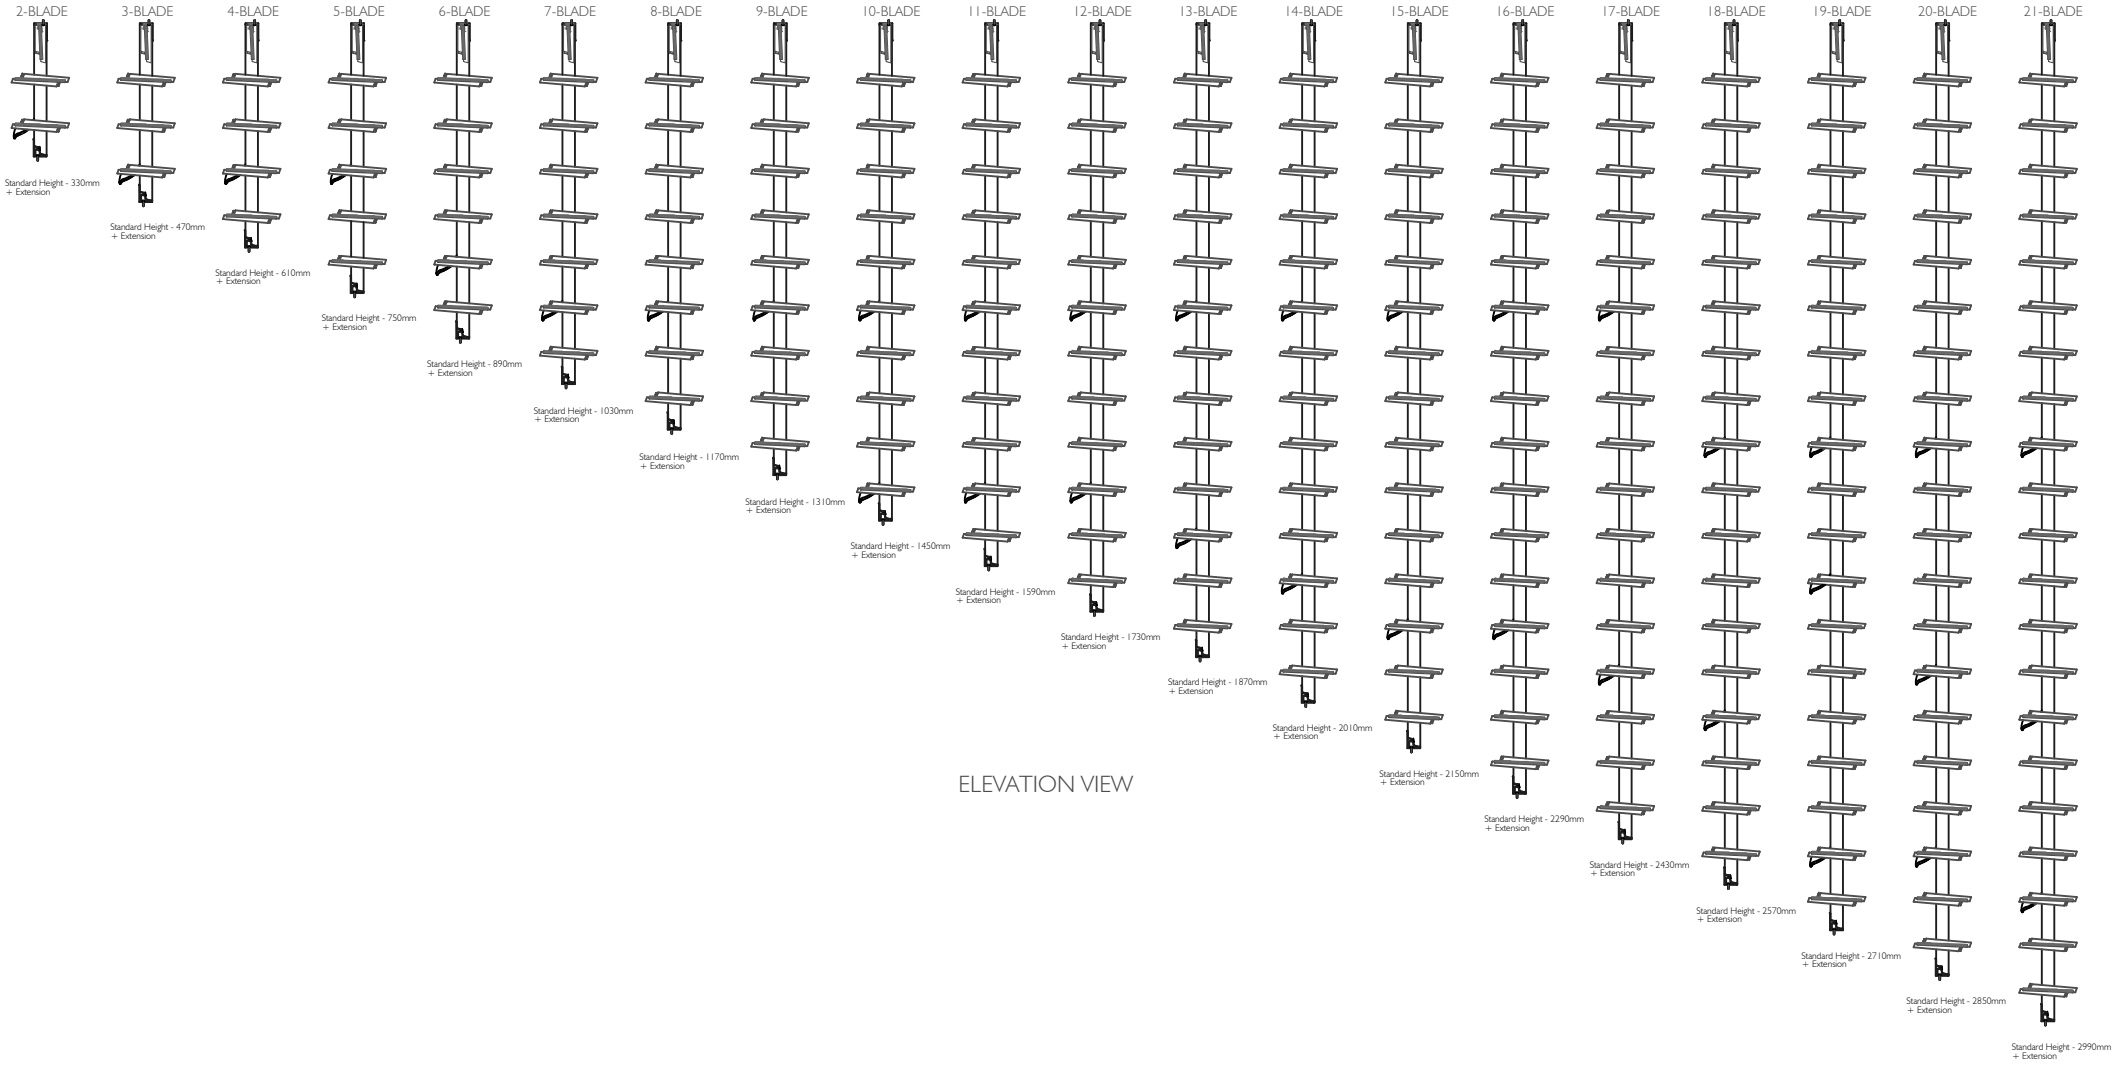

ELEVATION VIEW

Proprietary and confidential

The information contained in this drawing is the sole property of Breezway Australia. Any reproduction in part or as a whole, without the written permission of Breezway Australia is prohibited.

Rev	Description	Approved By	Approved Date
A	Added further information about clip version	A.E	17.3.16
B	Mullion strip removed from plan view	D.F	13.6.22

Title:

Altair MK2 152 Component Form
Off-Standard Heights

breezway

35 Cambridge Street, Cooparoo QLD 4151, ABN 24 081 897 823

Material:

Finish:


SAP Mat No:

Dwg No:

Drawn by: B.G | Date: 25/11/2010 | Scale: NTS | Sheet 2 of 5 | Revision B

ALTAIR MK2 152 LOUVRE IN COMPONENT FORM

Standard Heights

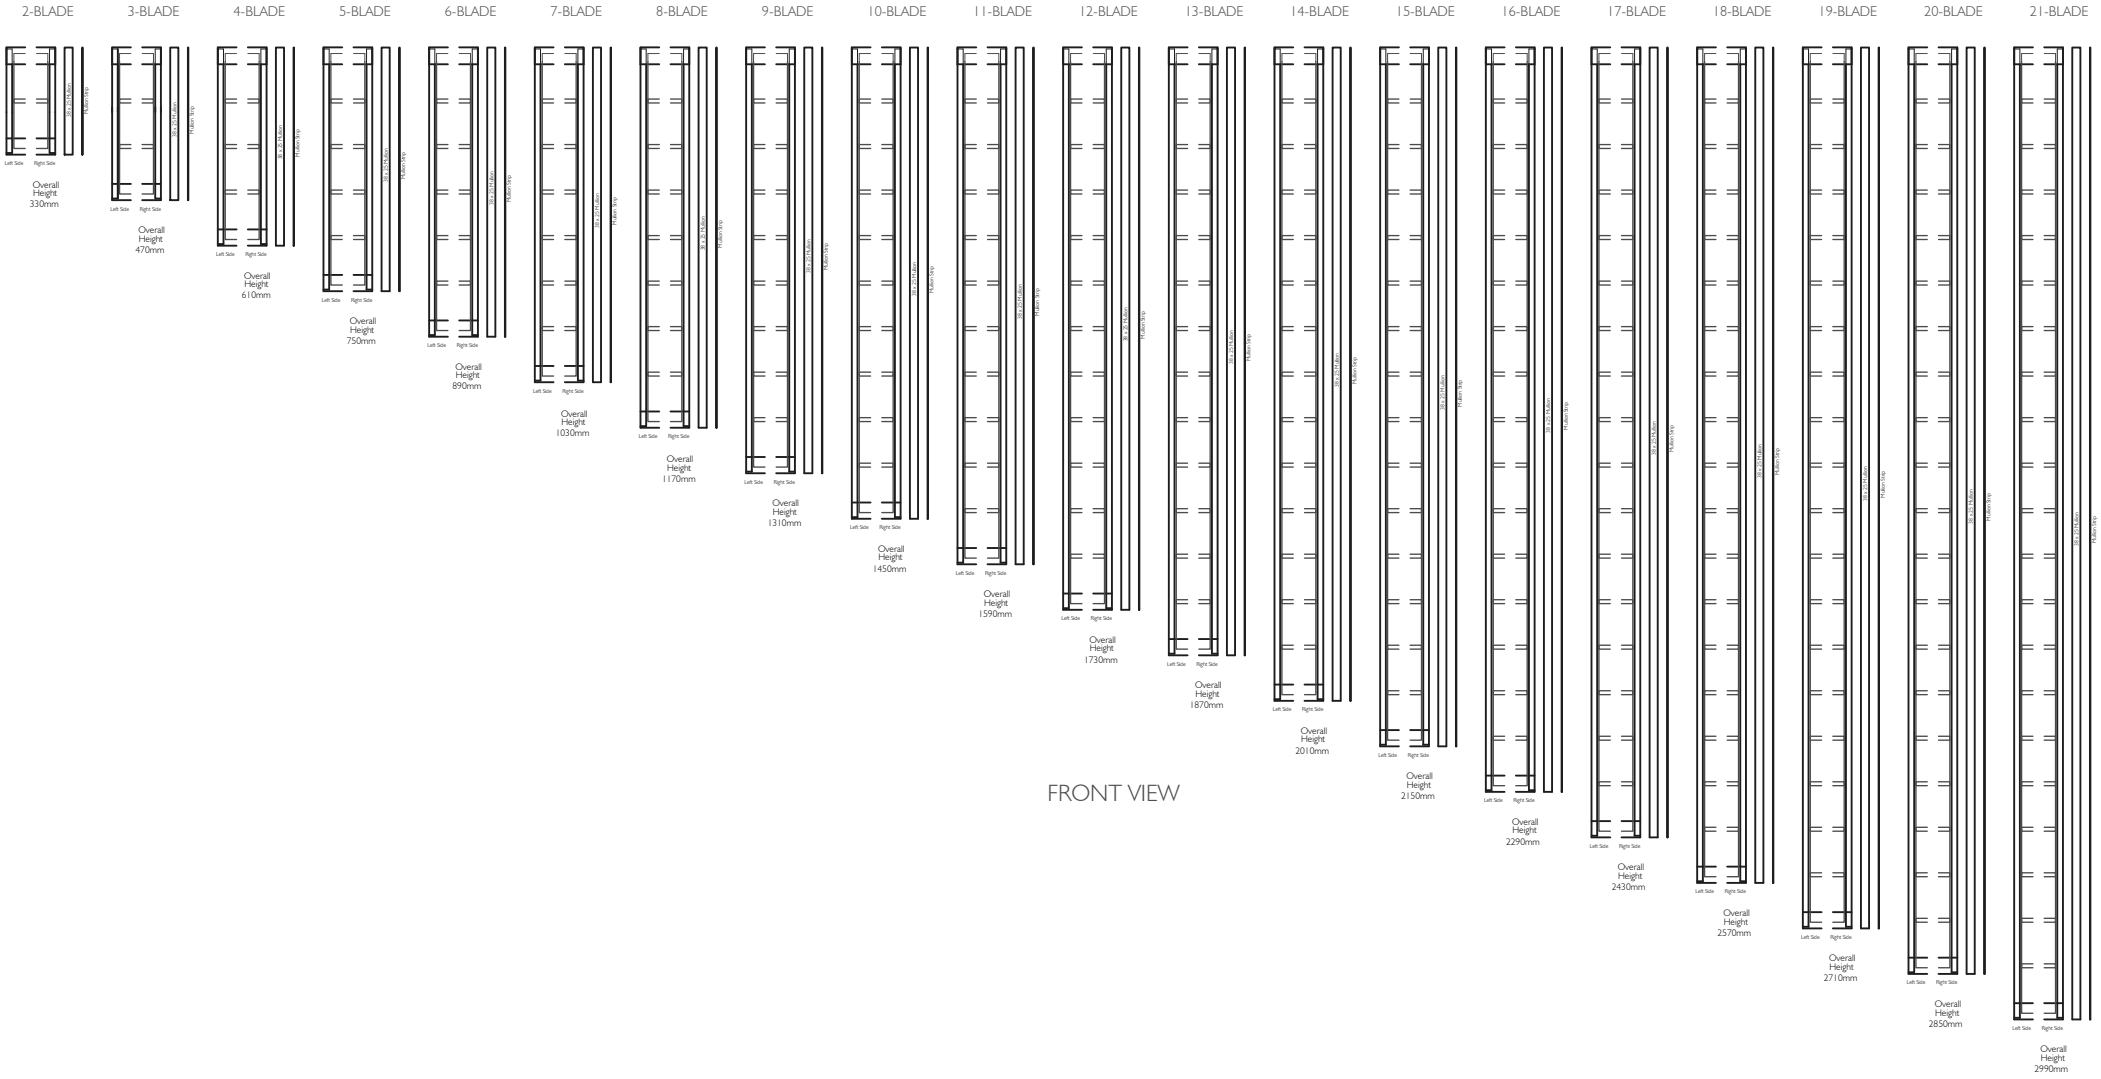

FRONT VIEW

Proprietary and confidential

The information contained in this drawing is the sole property of Breezway Australia. Any reproduction in part or as a whole, without the written permission of Breezway Australia is prohibited.

Rev	Description	Approved By	Approved Date
A	Added further information about clip version	A.E	17.3.16
B	Mullion strip removed from plan view	D.F	13.6.22

Title: Altair MK2 152 Component Form

breezway
35 Cambridge Street, Cooparoo QLD 4151, ABN 24 081 897 823

Material:


Finish:

SAP Mat No:


Dwg No:


Drawn by: D.Oe | Date: 03/08/2010 | Scale: NTS | Sheet 3 of 5 | Revision B

Altair MK2 152 Louvre

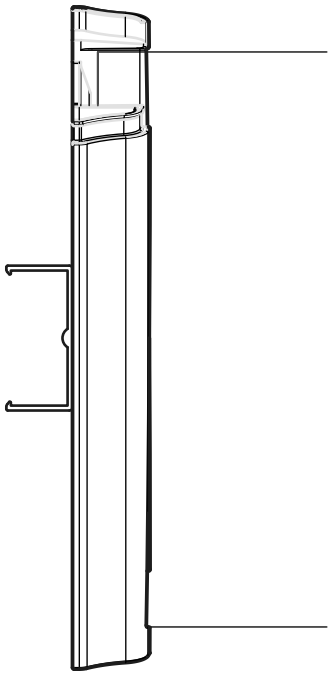

Altair MK2 152 Louvre

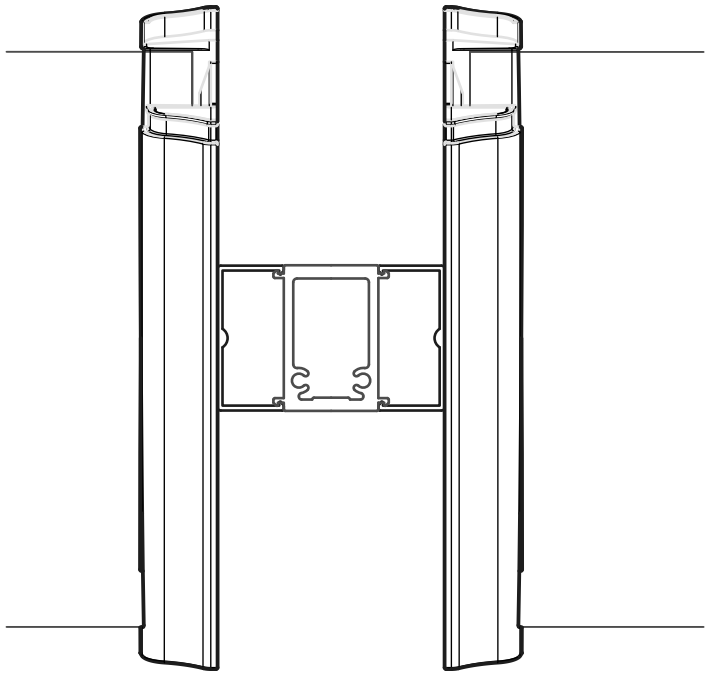

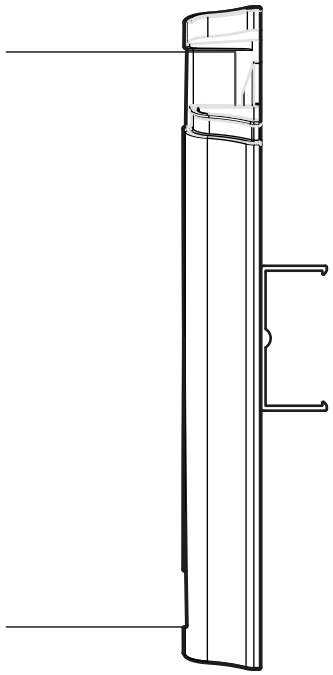

Altair Component Form with 38 x 25 Mullion

PLAN VIEW

Refer to Breezway Product Performance Warranty for mullion wind ratings.

Proprietary and confidential

The information contained in this drawing is the sole property of Breezway Australia. Any reproduction in part or as a whole, without the written permission of Breezway Australia is prohibited.

Rev	Description	Approved By	Approved Date
A	Added further information about clip version	A.E	17.3.16
B	Mullion strip removed from plan view	D.F	13.6.22

Title: Altair MK2 152 Component Form

breezway

35 Cambridge Street, Cooparoo QLD 4151, ABN 24 081 897 823

Material:

Finish:

SAP Mat No:

Dwg No:

Drawn by: D.Oe | Date: 03/08/2010 | Scale: 1:2 | Sheet 4 of 5 | Revision B

Specification

The louvre window shall be Altair MK2 152mm Louvres and weatherstrip, with Altair 38x25 mullion (as applicable) by Breezway – as certified by the Australian Window Association.
Fabricated to perform in (Insert applicable N or C rating) Zone to comply with AS2047.

Proprietary and confidential

The information contained in this drawing is the sole property of Breezway Australia. Any reproduction in part or as a whole, without the written permission of Breezway Australia is prohibited.

Rev	Description	Approved By	Approved Date
A	Added further information about clip version	A.E	17.3.16
B	Mullion strip removed from plan view	D.F	13.6.22

Title: Altair MK2 152 Component Form

breezway
35 Cambridge Street, Cooparoo QLD 4151, ABN 24 081 897 823

Drawn by: D.Oe | Date: 03/08/2010 | Scale:

Sheet 5 of 5 | Revision B

Material:

Finish:

SAP Mat No:

Dwg No: