
ALTAIR FIXED LOUVRE IN COMPONENT FORM WITH 102 CHANNEL AND STANDARD 152 CLIPS

Standard Heights

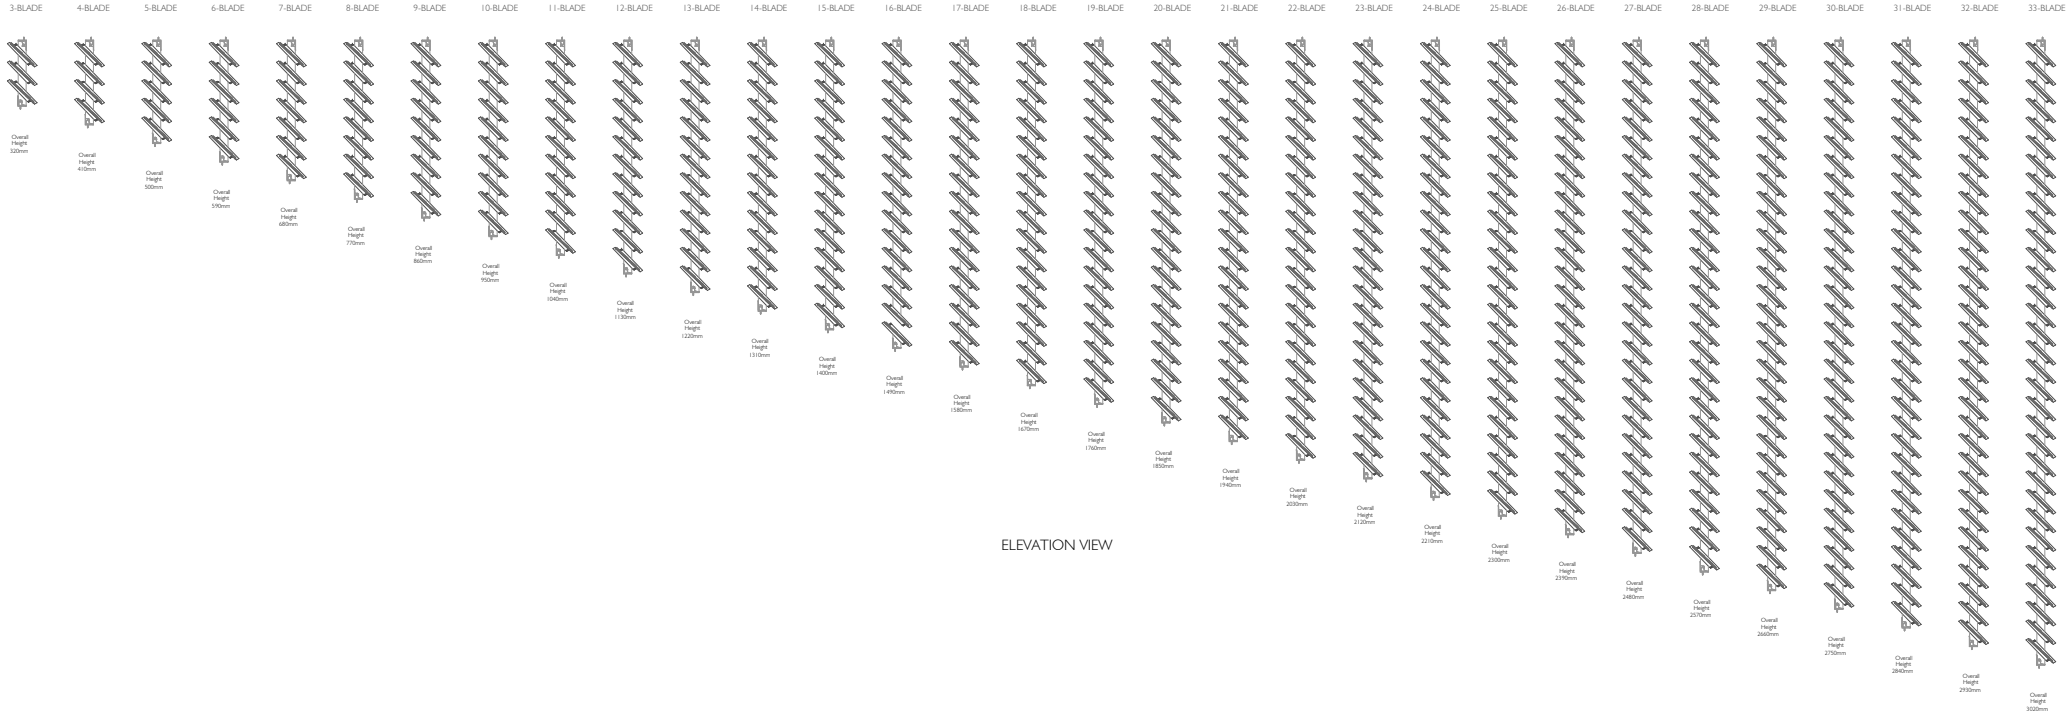

ELEVATION VIEW

Proprietary and confidential

The information contained in this drawing is the sole property of Breezway Australia. Any reproduction in part or as a whole, without the written permission of Breezway Australia is prohibited.

Rev	Description	Approved By	Approved Date
A	Original Issue	D.F	17/6/22

Title: Altair Fixed Louvre in Component Form

breezway

35 Cambridge Street, Cooparoo QLD 4151, ABN 24 081 897 823

Drawn by: D.F | Date: 17/06/2022 | Scale: NTS @ A4 | Sheet 1 of 5 | Revision A

Material:


Finish:

SAP Mat No:

Dwg No:

ALTAIR FIXED LOUVRE IN COMPONENT FORM WITH 102 CHANNEL AND STANDARD 152 CLIPS

Off-Standard Heights

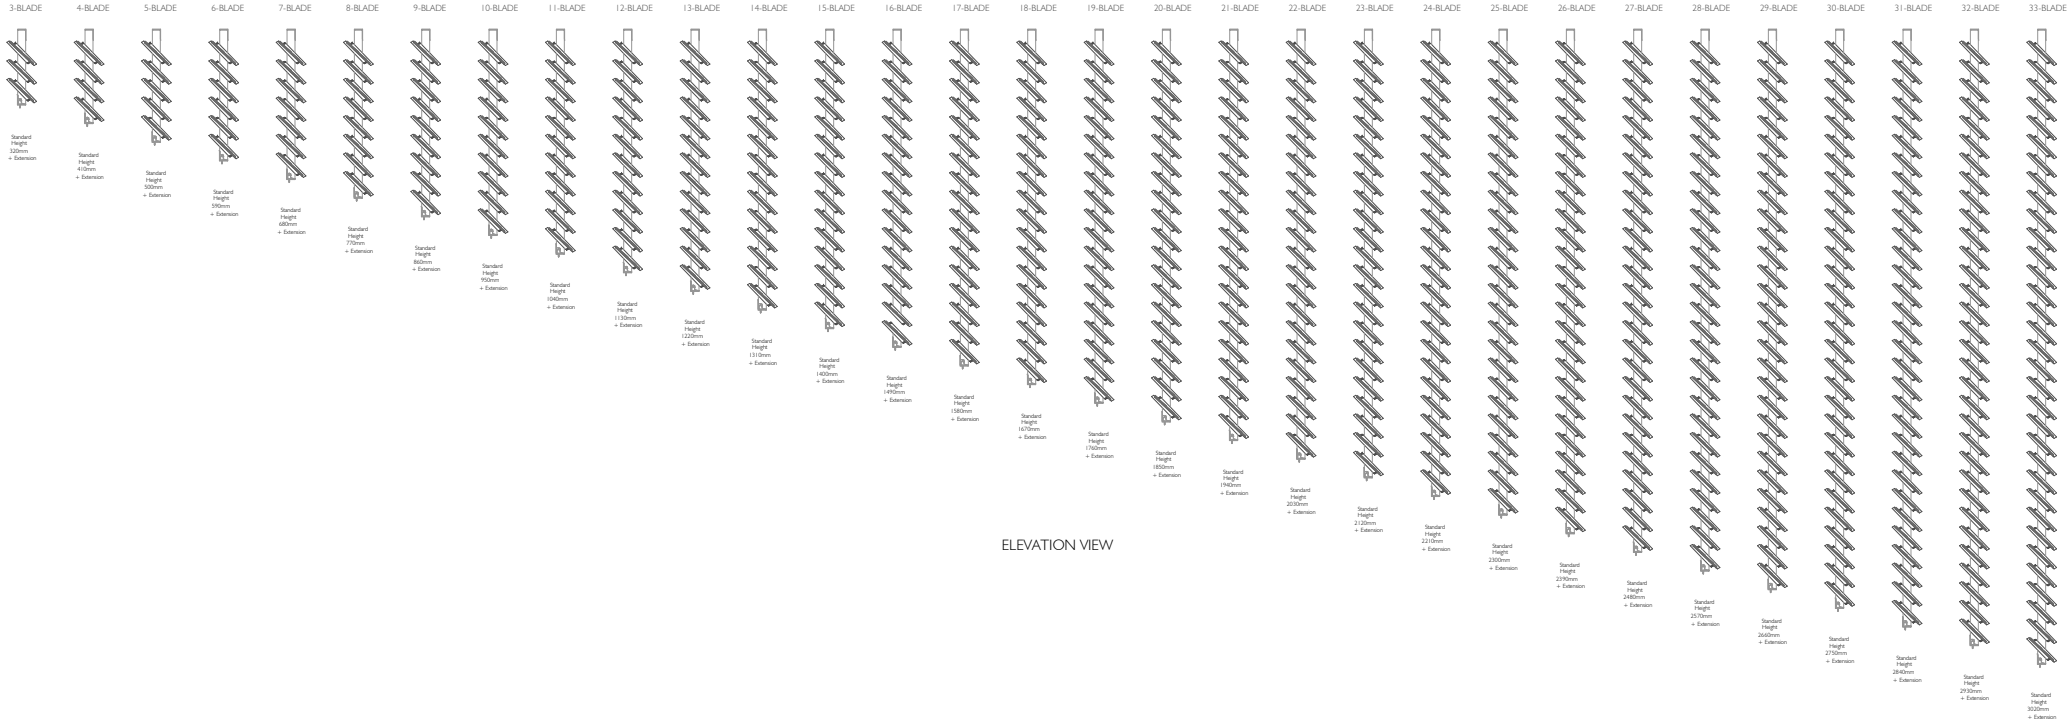

ELEVATION VIEW

Proprietary and confidential

The information contained in this drawing is the sole property of Breezway Australia. Any reproduction in part or as a whole, without the written permission of Breezway Australia is prohibited.

Rev	Description	Approved By	Approved Date
A	Original Issue	D.F	17/6/22

Title: Altair Fixed Louvre in Component Form

breezway

35 Cambridge Street, Cooparoo QLD 4151, ABN 24 081 897 823

Material:

Finish:


SAP Mat No:

Dwg No:

Drawn by: D.F | Date: 17/06/2022 | Scale:NTS@A4 | Sheet 2 of 5 | Revision A

ALTAIR FIXED LOUVRE IN COMPONENT FORM WITH 102 CHANNEL AND STANDARD 152 CLIPS

Standard Heights

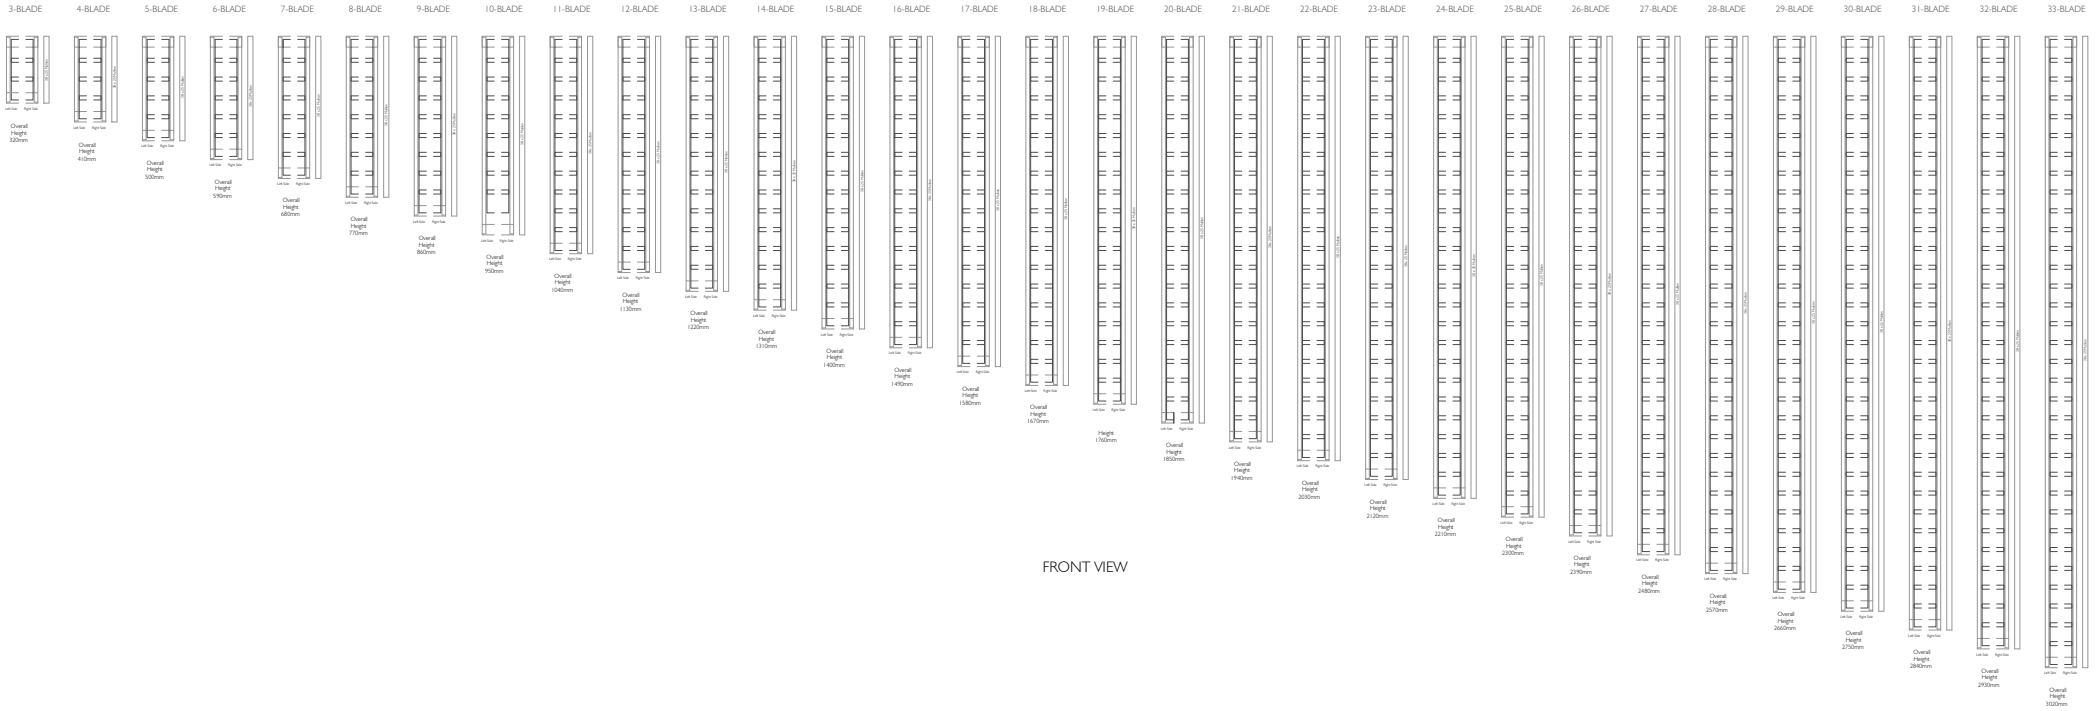

FRONT VIEW

Proprietary and confidential

The information contained in this drawing is the sole property of Breezway Australia. Any reproduction in part or as a whole, without the written permission of Breezway Australia is prohibited.

Rev	Description	Approved By	Approved Date
A	Original Issue	D.F	17/6/22

Title: Altair Fixed Louvre in Component Form

breezway
35 Cambridge Street, Cooparoo QLD 4151, ABN 24 081 897 823

Drawn by: D.F | Date: 17/06/2022 | Scale: NTS@A4 | Sheet 3 of 5 | Revision A


Material:

Finish:

SAP Mat No:

Dwg No:

Altair Fixed Louvre in Component Form
with 38X25 Mullion

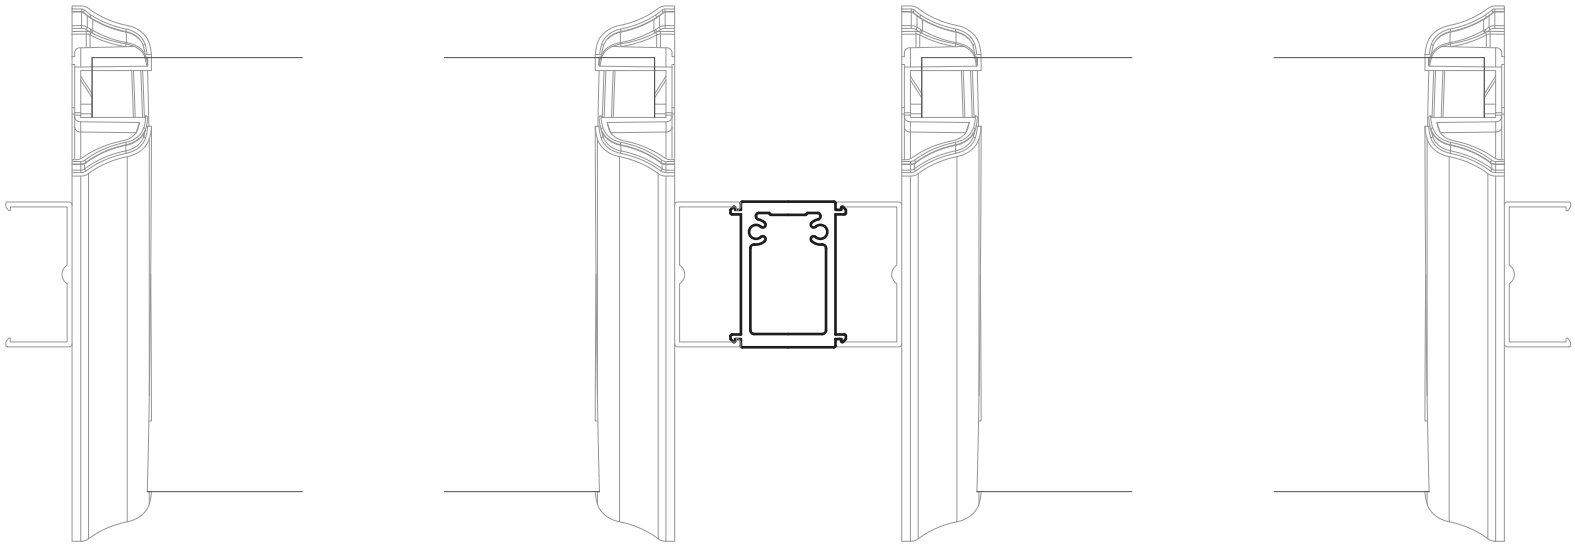

External

PLAN VIEW

Refer to Breezway Product Performance Warranty for Mullion Wind Ratings.

Proprietary and confidential

The information contained in this drawing is the sole property of Breezway Australia. Any reproduction in part or as a whole, without the written permission of Breezway Australia is prohibited.

Rev	Description	Approved By	Approved Date
A	Original Issue	D.F	17/6/22

Title: Altair Fixed Louvre in Component Form

breezway
35 Cambridge Street, Cooparoo QLD 4151, ABN 24 081 897 823

Material:

Finish:

SAP Mat No:

Dwg No:

Drawn by: D.F | Date: 17/06/2022 | Scale:1:2@A4 | Sheet 4 of 5 | Revision A

Specification

The louvre window shall be Altair fixed louvres, 102 channel without handle slot, standard 152 clips and weatherstrip, with Altair 38x25 mullion (as applicable) by Breezway – as certified by the Australian Window Association.
Fabricated to perform in (Insert applicable N or C rating) Zone to comply with AS2047.

Proprietary and confidential

The information contained in this drawing is the sole property of Breezway Australia. Any reproduction in part or as a whole, without the written permission of Breezway Australia is prohibited.

Rev	Description	Approved By	Approved Date
A	Original Issue	D.F	17/6/22

Title: Altair Fixed Louvre in Component Form

35 Cambridge Street, Cooparoo QLD 4151, ABN 24 081 897 823

Drawn by: D.F | Date: 17/06/2022 | Scale: NTS @ A4 | Sheet 5 of 5 | Revision A

Material:

Finish:

SAP Mat No:

Dwg No: