
ALTAIR® IGLU® LOUVRE BLADES IN COMPONENT FORM WITH HP WEATHERBAR
STANDARD HEIGHTS

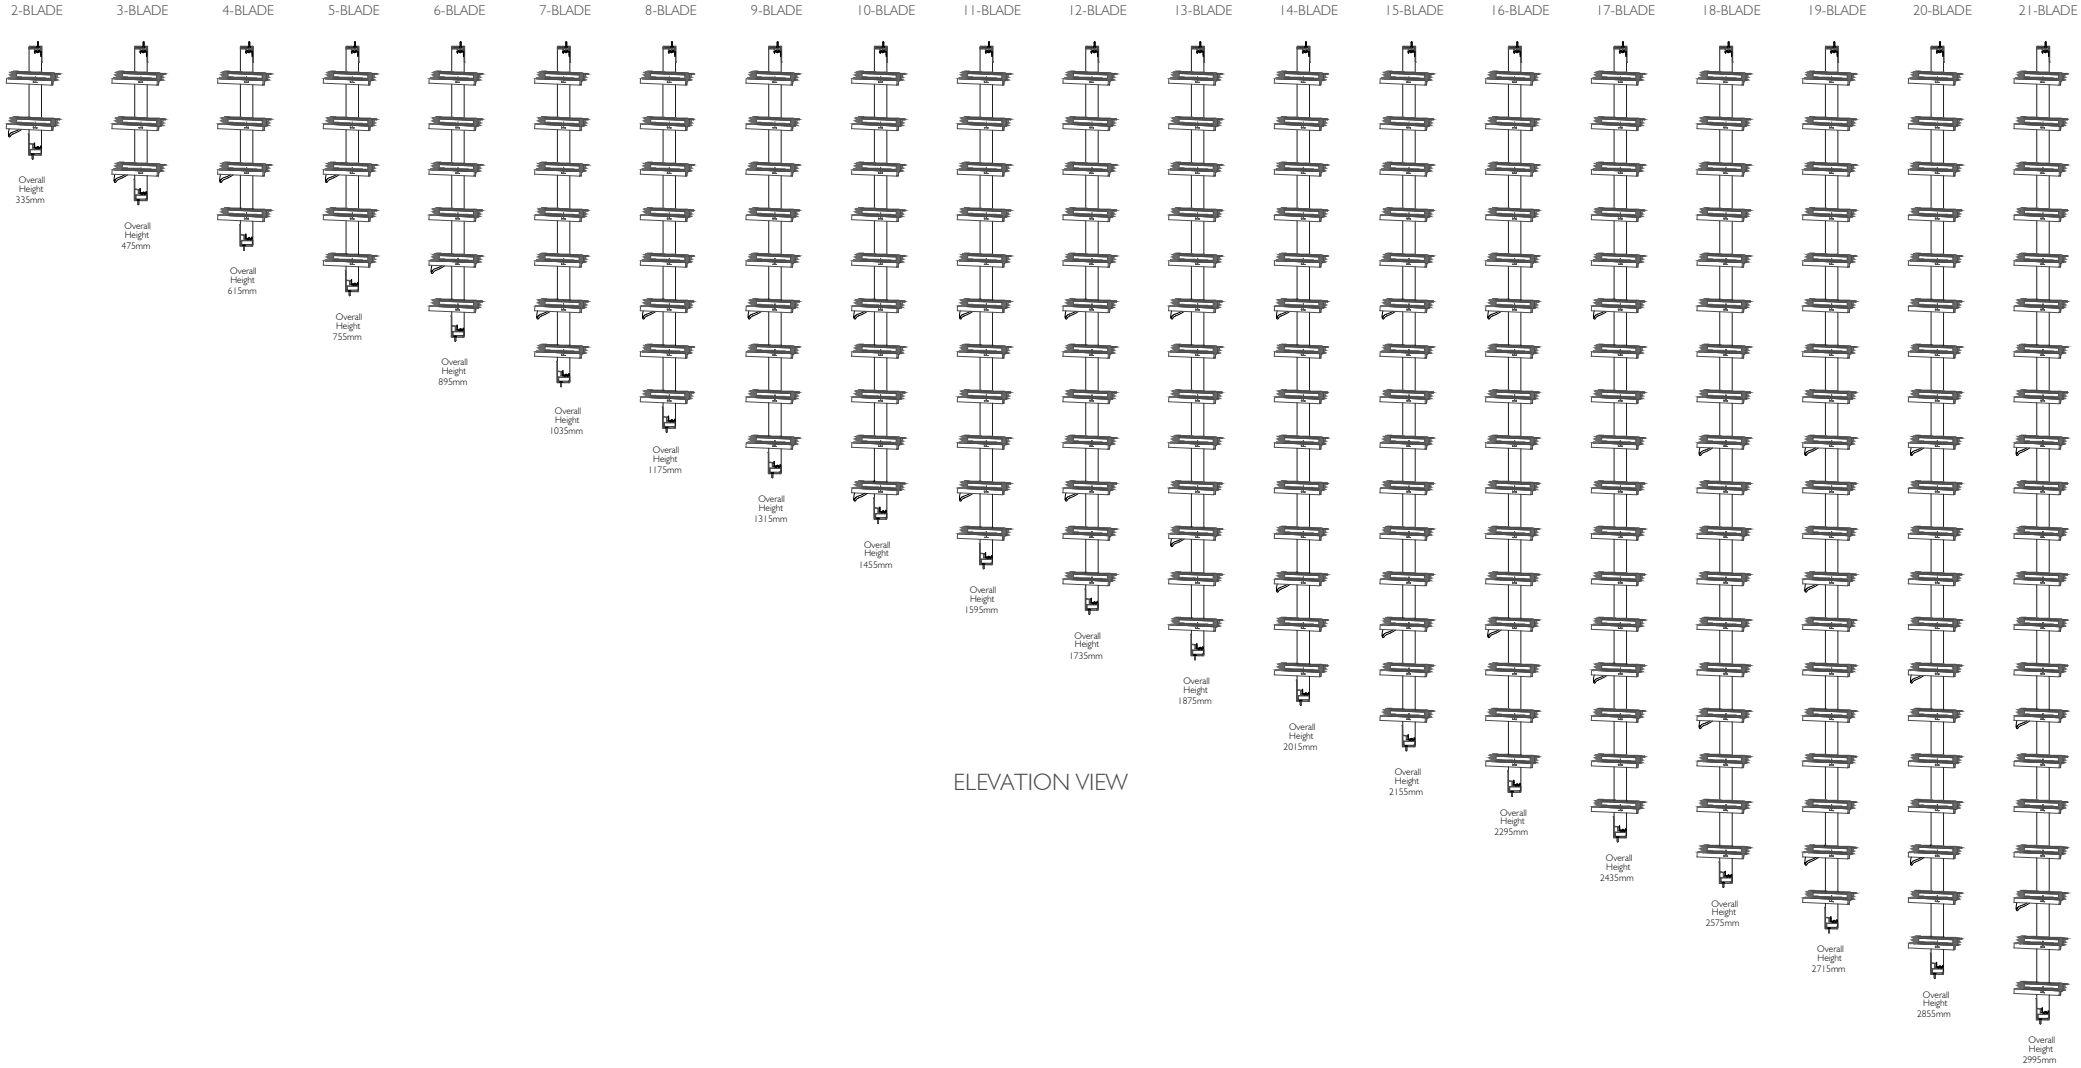

ELEVATION VIEW

Proprietary and confidential

The information contained in this drawing is the sole property of Breezway Australia. Any reproduction in part or as a whole, without the written permission of Breezway Australia is prohibited.

Rev	Description	Approved By	Approved Date
A	First Issue	D.F	2.12.21
B	Drawing title changed	D.F	25.5.22

Title: Altair IGLU louvre blades in Component Form with HP weatherbar Standard Heights

breezway
35 Cambridge Street, Cooparoo QLD 4151, ABN 24 081 897 823

Material:

Finish:


SAP Mat No:

Dwg No:

Drawn by: D.F | Date: 02/12/2021 | Scale: NTS | Sheet 1 of 4 | Revision B

ALTAIR® IGLU® LOUVRE BLADES IN COMPONENT FORM WITH HP WEATHERBAR
STANDARD HEIGHTS

(Viewed From Outside)

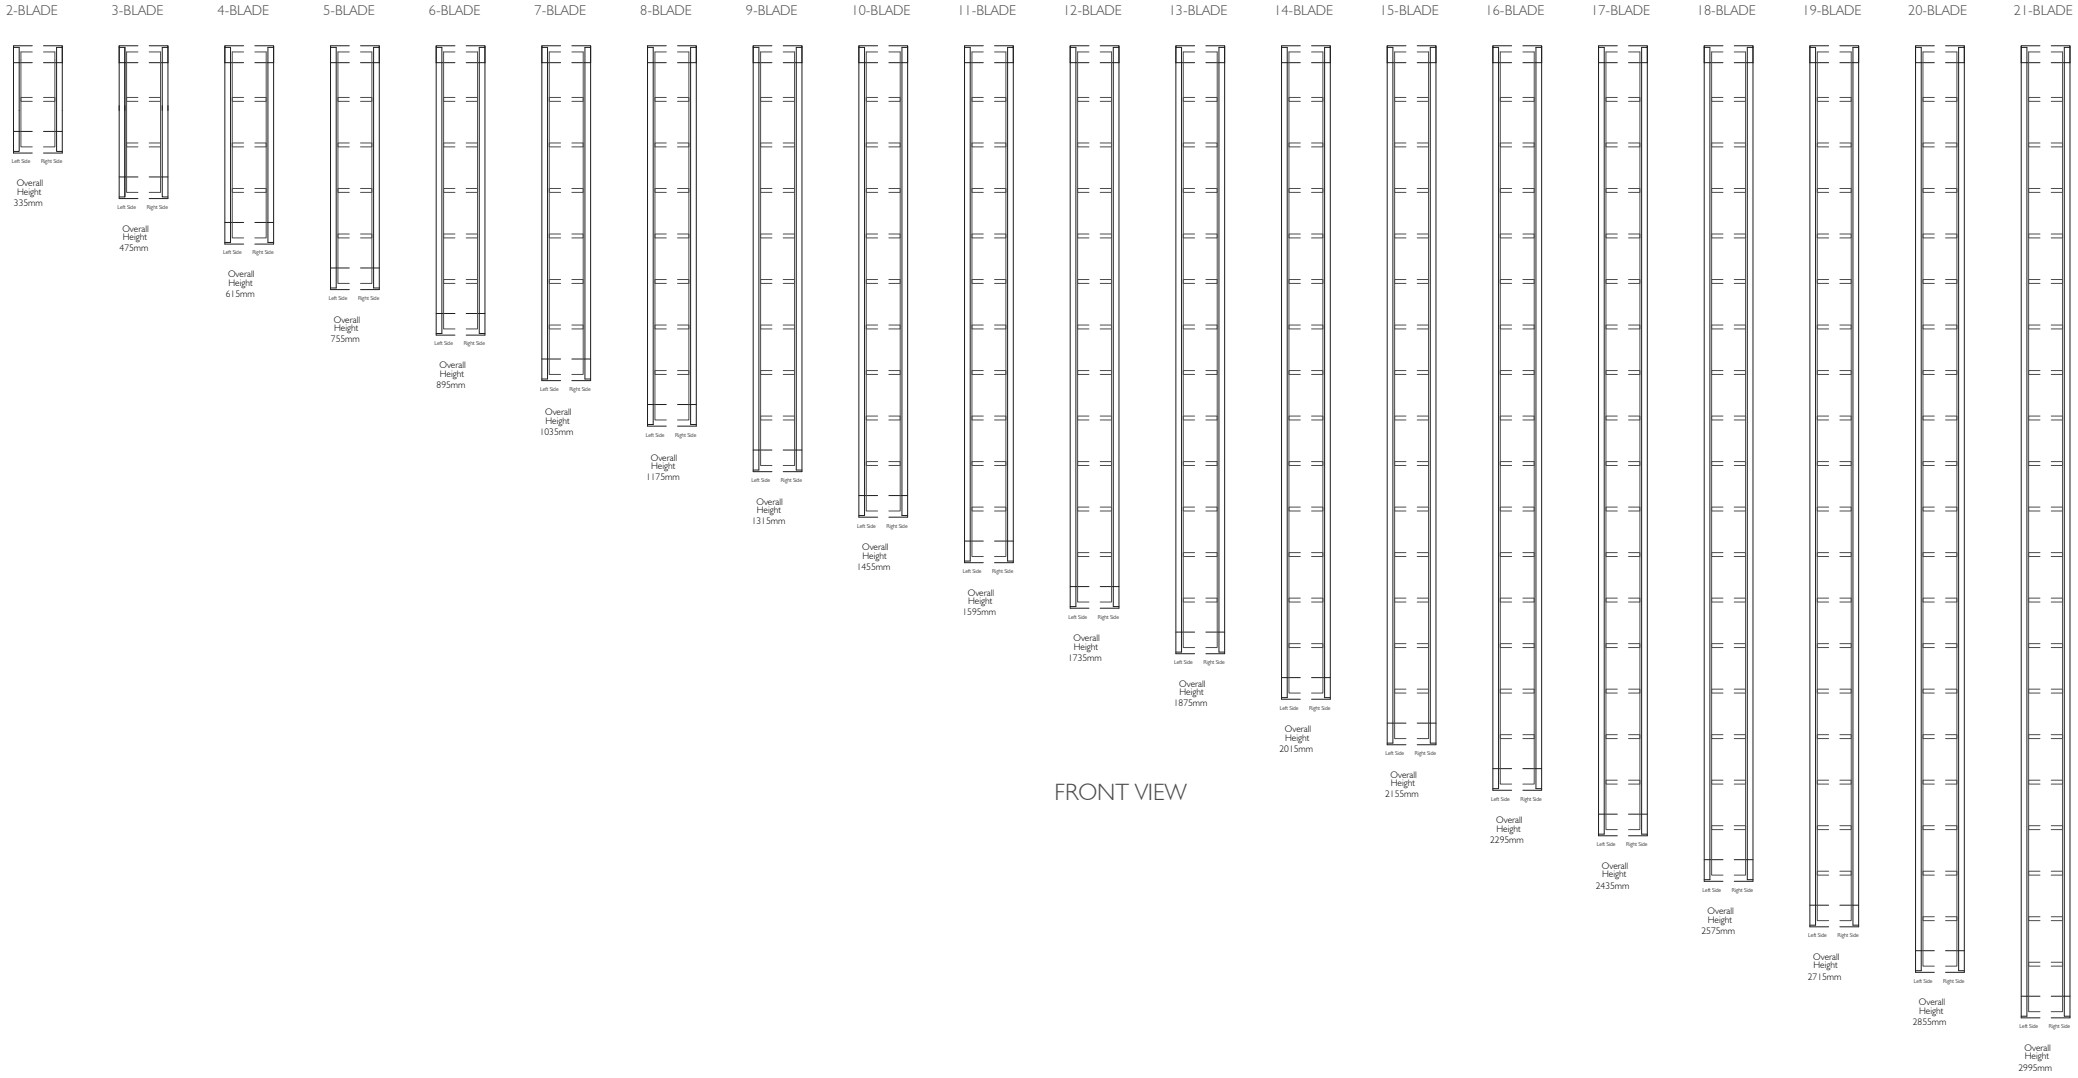

FRONT VIEW

Proprietary and confidential

The information contained in this drawing is the sole property of Breezway Australia. Any reproduction in part or as a whole, without the written permission of Breezway Australia is prohibited.

Rev	Description	Approved By	Approved Date
A	First Issue	D.F	2.12.21
B	Drawing title changed	D.F	25.5.22

Title: Altair IGLU louvre blades in Component Form with HP weatherbar Standard Heights

breezway
35 Cambridge Street, Cooparoo QLD 4151, ABN 24 081 897 823

Material:


Finish:

SAP Mat No:

Dwg No:

Drawn by: D.F | Date: 02/12/2021 | Scale: NTS | Sheet 2 of 4 | Revision B

Altair IGLU louvre blades in Component Form

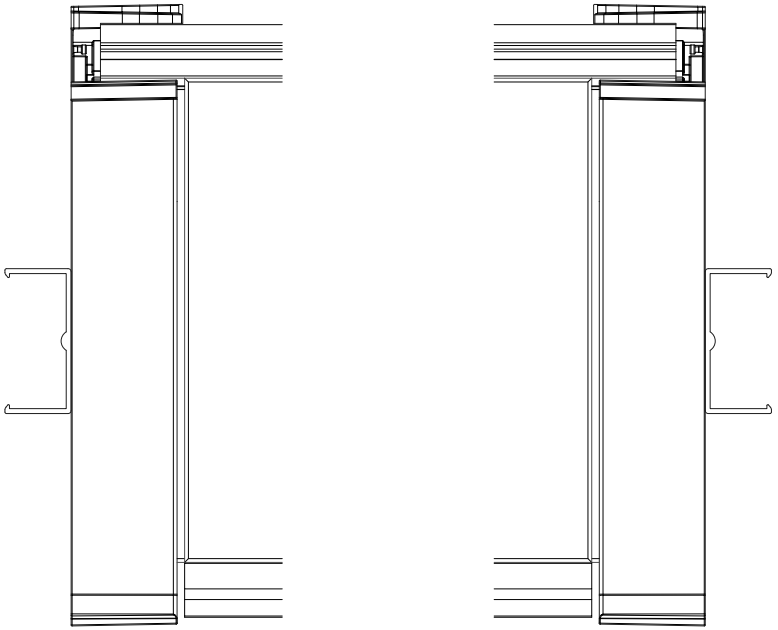

PLAN VIEW

Proprietary and confidential

The information contained in this drawing is the sole property of Breezway Australia. Any reproduction in part or as a whole, without the written permission of Breezway Australia is prohibited.

Rev	Description	Approved By	Approved Date
A	First Issue	D.F	2.12.21
B	Drawing title changed	D.F	25.5.22

Title: Altair IGLU louvre blades in Component Form with HP weatherbar Standard Heights

35 Cambridge Street, Cooparoo QLD 4151, ABN 24 081 897 823

Drawn by: D.F | Date: 02/12/2021 | Scale: 1:2 | Sheet 3 of 4 | Revision B

Material:

Finish:

SAP Mat No:

Dwg No:

Specification

The louvre window shall be Altair IGLU louvre blades in Component Form with HP weatherbar window system by Breezway – as certified by the Australian Window Association.
Fabricated to perform in (Insert applicable N or C rating) Zone to comply with AS2047.

Proprietary and confidential

The information contained in this drawing is the sole property of Breezway Australia. Any reproduction in part or as a whole, without the written permission of Breezway Australia is prohibited.

Rev	Description	Approved By	Approved Date
A	First Issue	D.F	2.12.21
B	Drawing title changed	D.F	25.5.22

Title: Altair IGLU louvre blades in Component Form with HP weatherbar Standard Heights

breezway
35 Cambridge Street, Cooparoo QLD 4151, ABN 24 081 897 823

Material:

Finish:

SAP Mat No:

Dwg No:

Drawn by: D.F | Date: 02/12/2021 | Scale:

Sheet 4 of 4 | Revision B